C2012

These Prints are furnished to the Town of Nashold for assessments only, and are not to be used for any other purpose.

EAST 1/2 OF SEC. 8, T. 37 N. R. 8 E. OF THE 4TH P.M. ONEIDA COUNTY, WIS.

SCALE 1" = 4 CH = 264 FT.

MAP # C2012
DATE FILED 12/30/03
BY AAK
DESCRIPTION FILED
ONEIDA CO SURVEYOR'S OFFICE

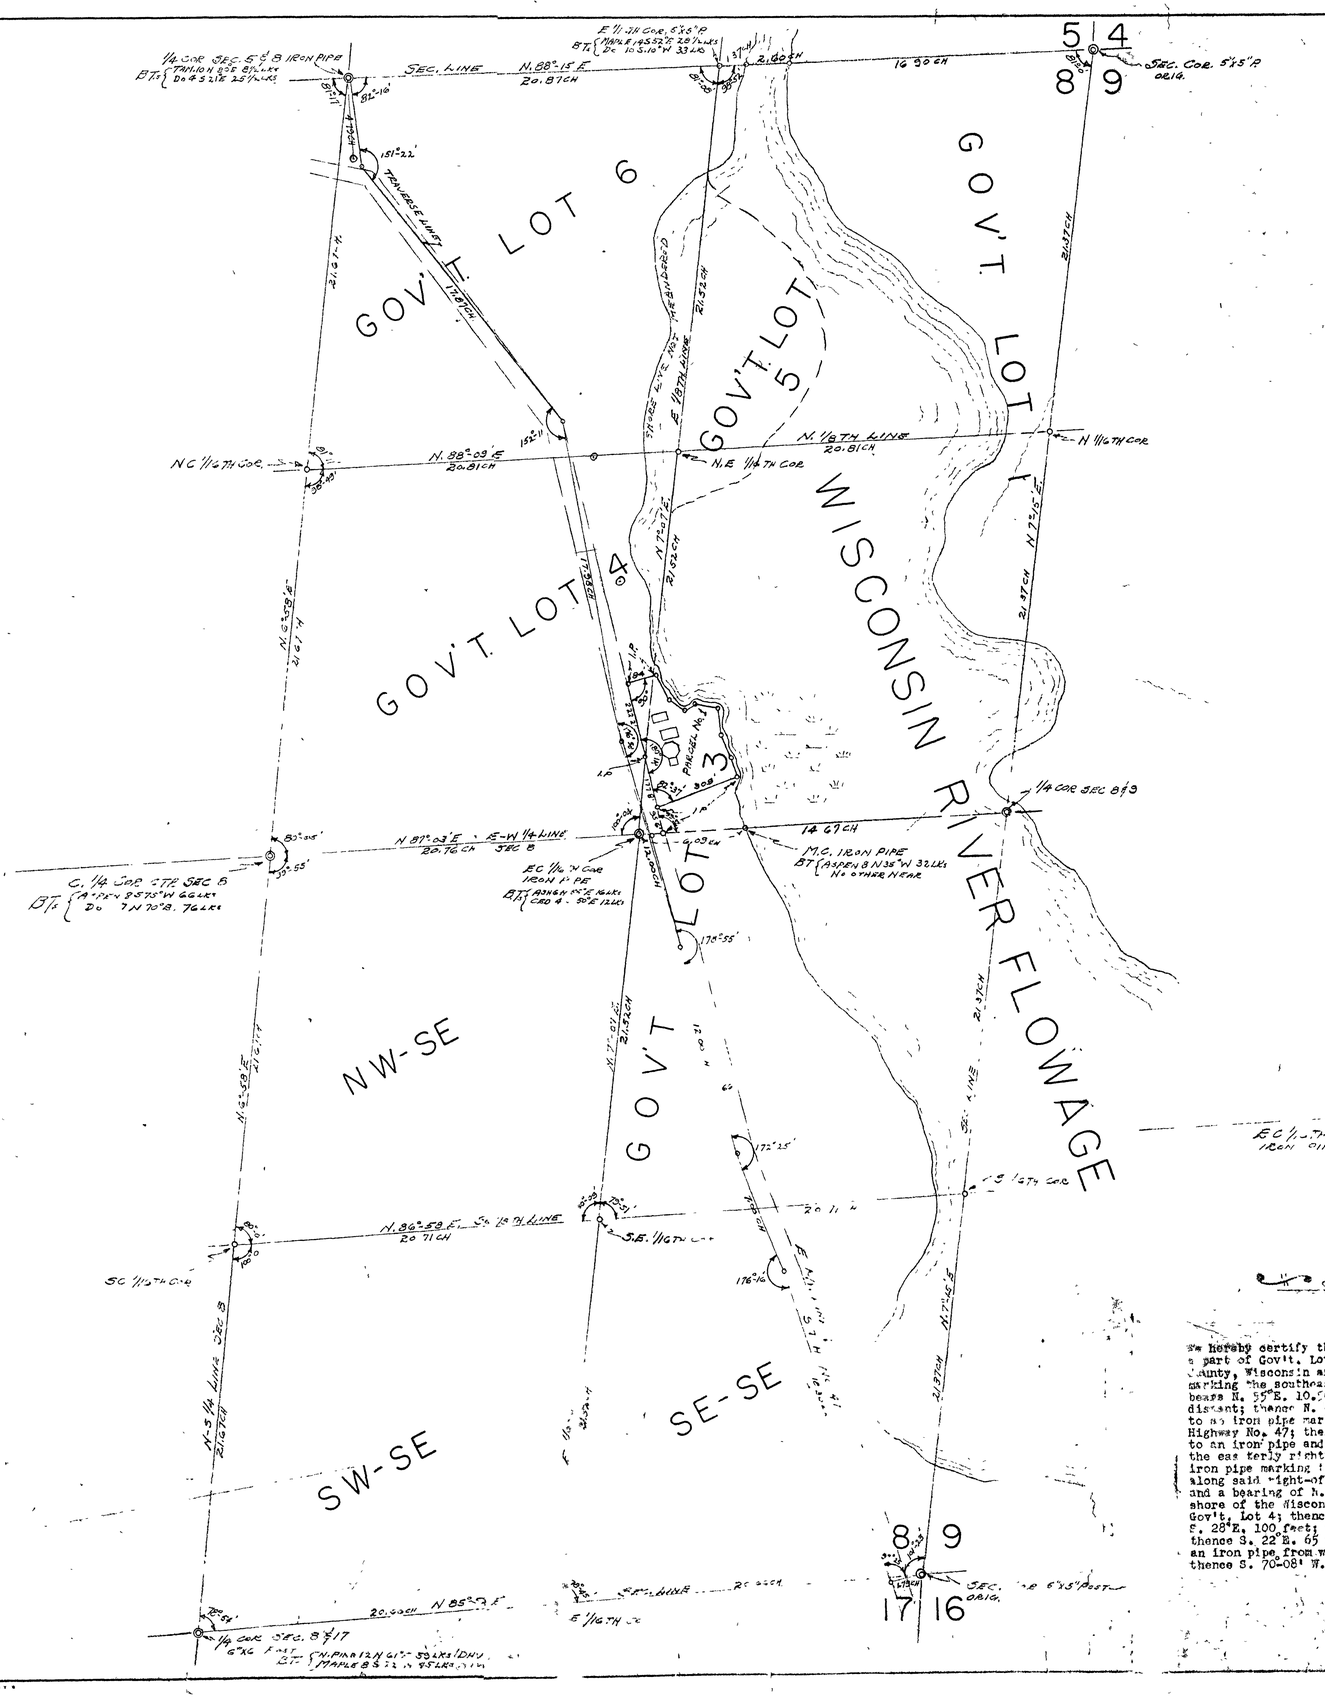

DETAIL DRAWING OF PARCEL No. 1
SCALE 1" = 60'

SURVEYOR'S CERTIFICATE

We hereby certify that we have surveyed a parcel of land being a part of Gov't. Lot 3 and a part of Gov't. Lot 4, Sec. 8, T. 37 N., R. 8 E., of the 4th Principal Meridian, Oneida County, Wisconsin and more particularly described as follows: Commencing at an iron pipe marking the southeast corner of Gov't. Lot 4 and [illegible] which an Ash tree 6 inches in dia. bears N. 55° E. 10.56' distant and a Cedar tree [illegible] in dia. bears S. 50° E. 7.92 feet distant; thence N. 87°-03' E. along the East-West [illegible] line of Sec. 8 a distance of 93 feet to an iron pipe marking the intersection [illegible] Southerly right-of-way line of State Trunk Highway No. 47; thence N. 12°-29' W. along [illegible] right-of-way line a distance of 95.6 feet to an iron pipe and the point of beginning [illegible] parcel of land; thence N. 12°-29' W. along the easterly right-of-way line of State Trunk Highway No. 47 a distance of 177.8 feet to an iron pipe marking the intersection with the East line of Gov't. Lot 4; thence N. 12-43' W. along said right-of-way line a distance of [illegible].2 feet, to an iron pipe; thence at right angles and a bearing of N. 77°-17' E. a distance of [illegible]4 feet to an iron pipe situated on the Westerly shore of the Wisconsin River Flowage and [illegible] pipe being 2.7 feet east of the East line of Gov't. Lot 4; thence following the meandering shore of the Wisconsin River Flowage as follows: S. 28° E. 100 feet; thence S. 56° E. 60 feet; thence N. [illegible] 36 feet; thence S. 80° E. 81 feet; thence S. 22° E. 65 feet; thence S. [illegible] feet; thence S. 22° E. 64 feet, more or less to an iron pipe from which a White Birch tree 8 inches in dia. bears S. 45° W. 5.2 feet distant; thence S. 70°-08' W. a distance of 3[illegible] feet to the place of beginning.

GENISOT ENGINEERING CO.
By [signature]
F. R. [illegible]
County Surveyor,
Oneida County, Wis.
Aug [illegible]

F. R. WINDENTSEN
RHINELANDER, WIS.

SURVEY FOR BOSTROM AGENCY RHINELANDER, WIS.

#2

SCALE AS SHOWN DATE AUG. 3 - 1949 DWN BY F.R.

DWG NO. C012

GENISOT ENGINEERING CO
RHINELANDER, WIS

S8 T37 R8, E 1/2 C2012