MASTER BLUE PRINT INC 510000

C809

C809

RECEIVED & FILED #.....
Oneida County Surveyor's Office
Date JUL 10 1991
By .....
OCS Area # .....

C809

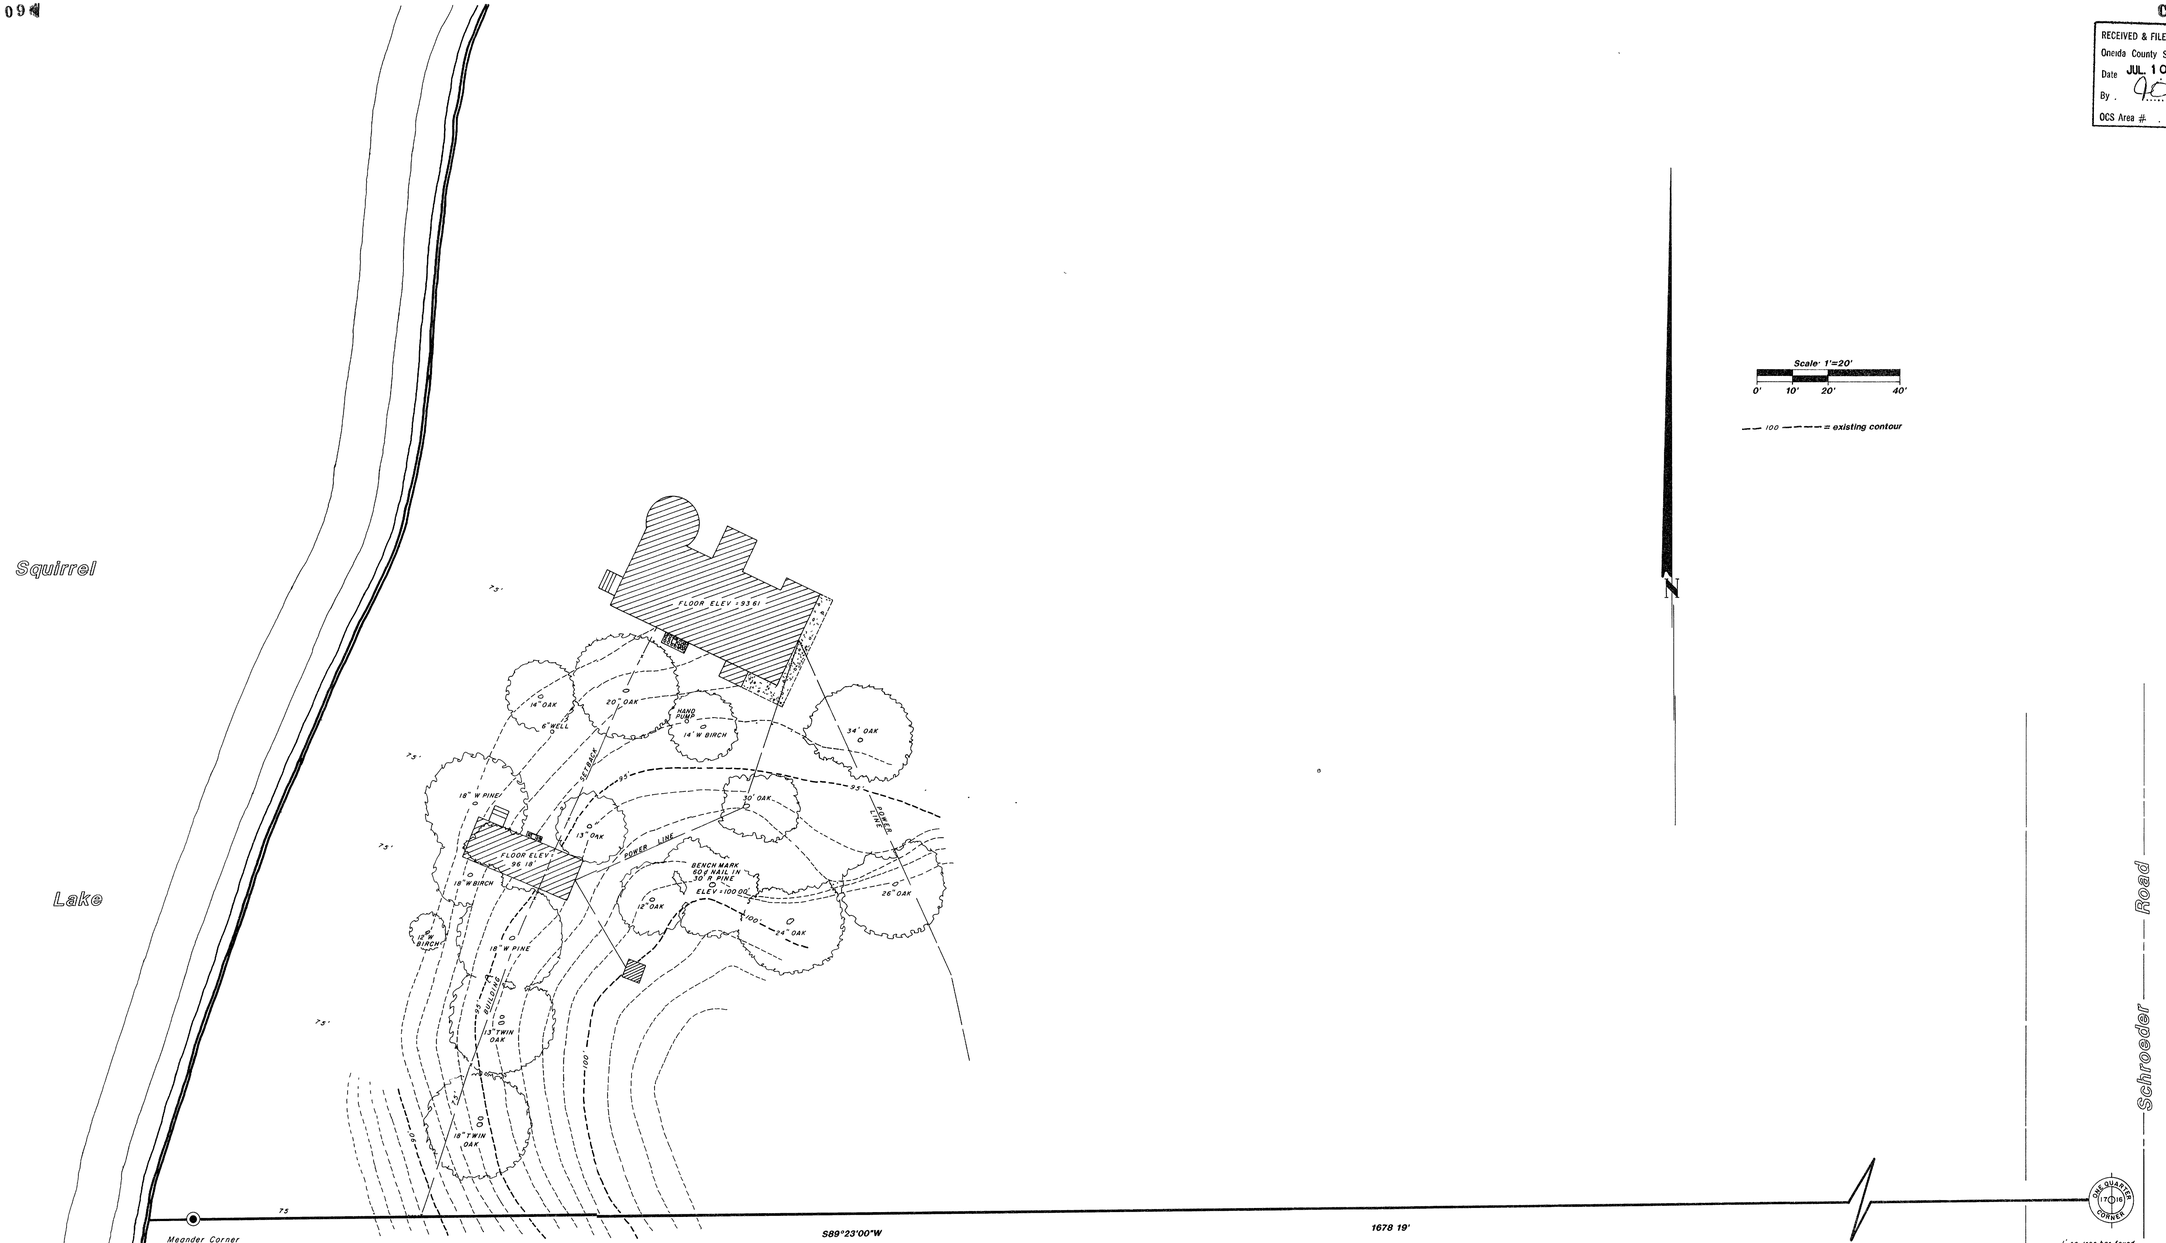

Part of

GOV'T. LOT 2
SECTION 17, T39N, R5E

Town of Minocqua

Oneida County, Wisconsin

C809

C809

Inman·Foltz and Associates, Inc.
architects engineers surveyors
8612 highway 51 north
minocqua, wisconsin 54548 (715) 356-9485

TOPOGRAPHIC SURVEY
–MINER PROPERTY–

REVISIONS

no	date

DATE 5-29-91
JOB NO 1091
DRAWN CEW
CHECKED SLF

WISCONSIN REGISTERED LAND SURVEYOR
STUART L. FOLTZ
S-1170
MINOCQUA, WIS