C983

C983

RECEIVED & FILED #
Oneida County Surveyor's Office
Date APR 28 1993
By 90
OCS File #

N

MEAN MAG VAR 1°-17' E

NOTE ALL BEARINGS COMPUTED FROM SOLAR OBSERVATION

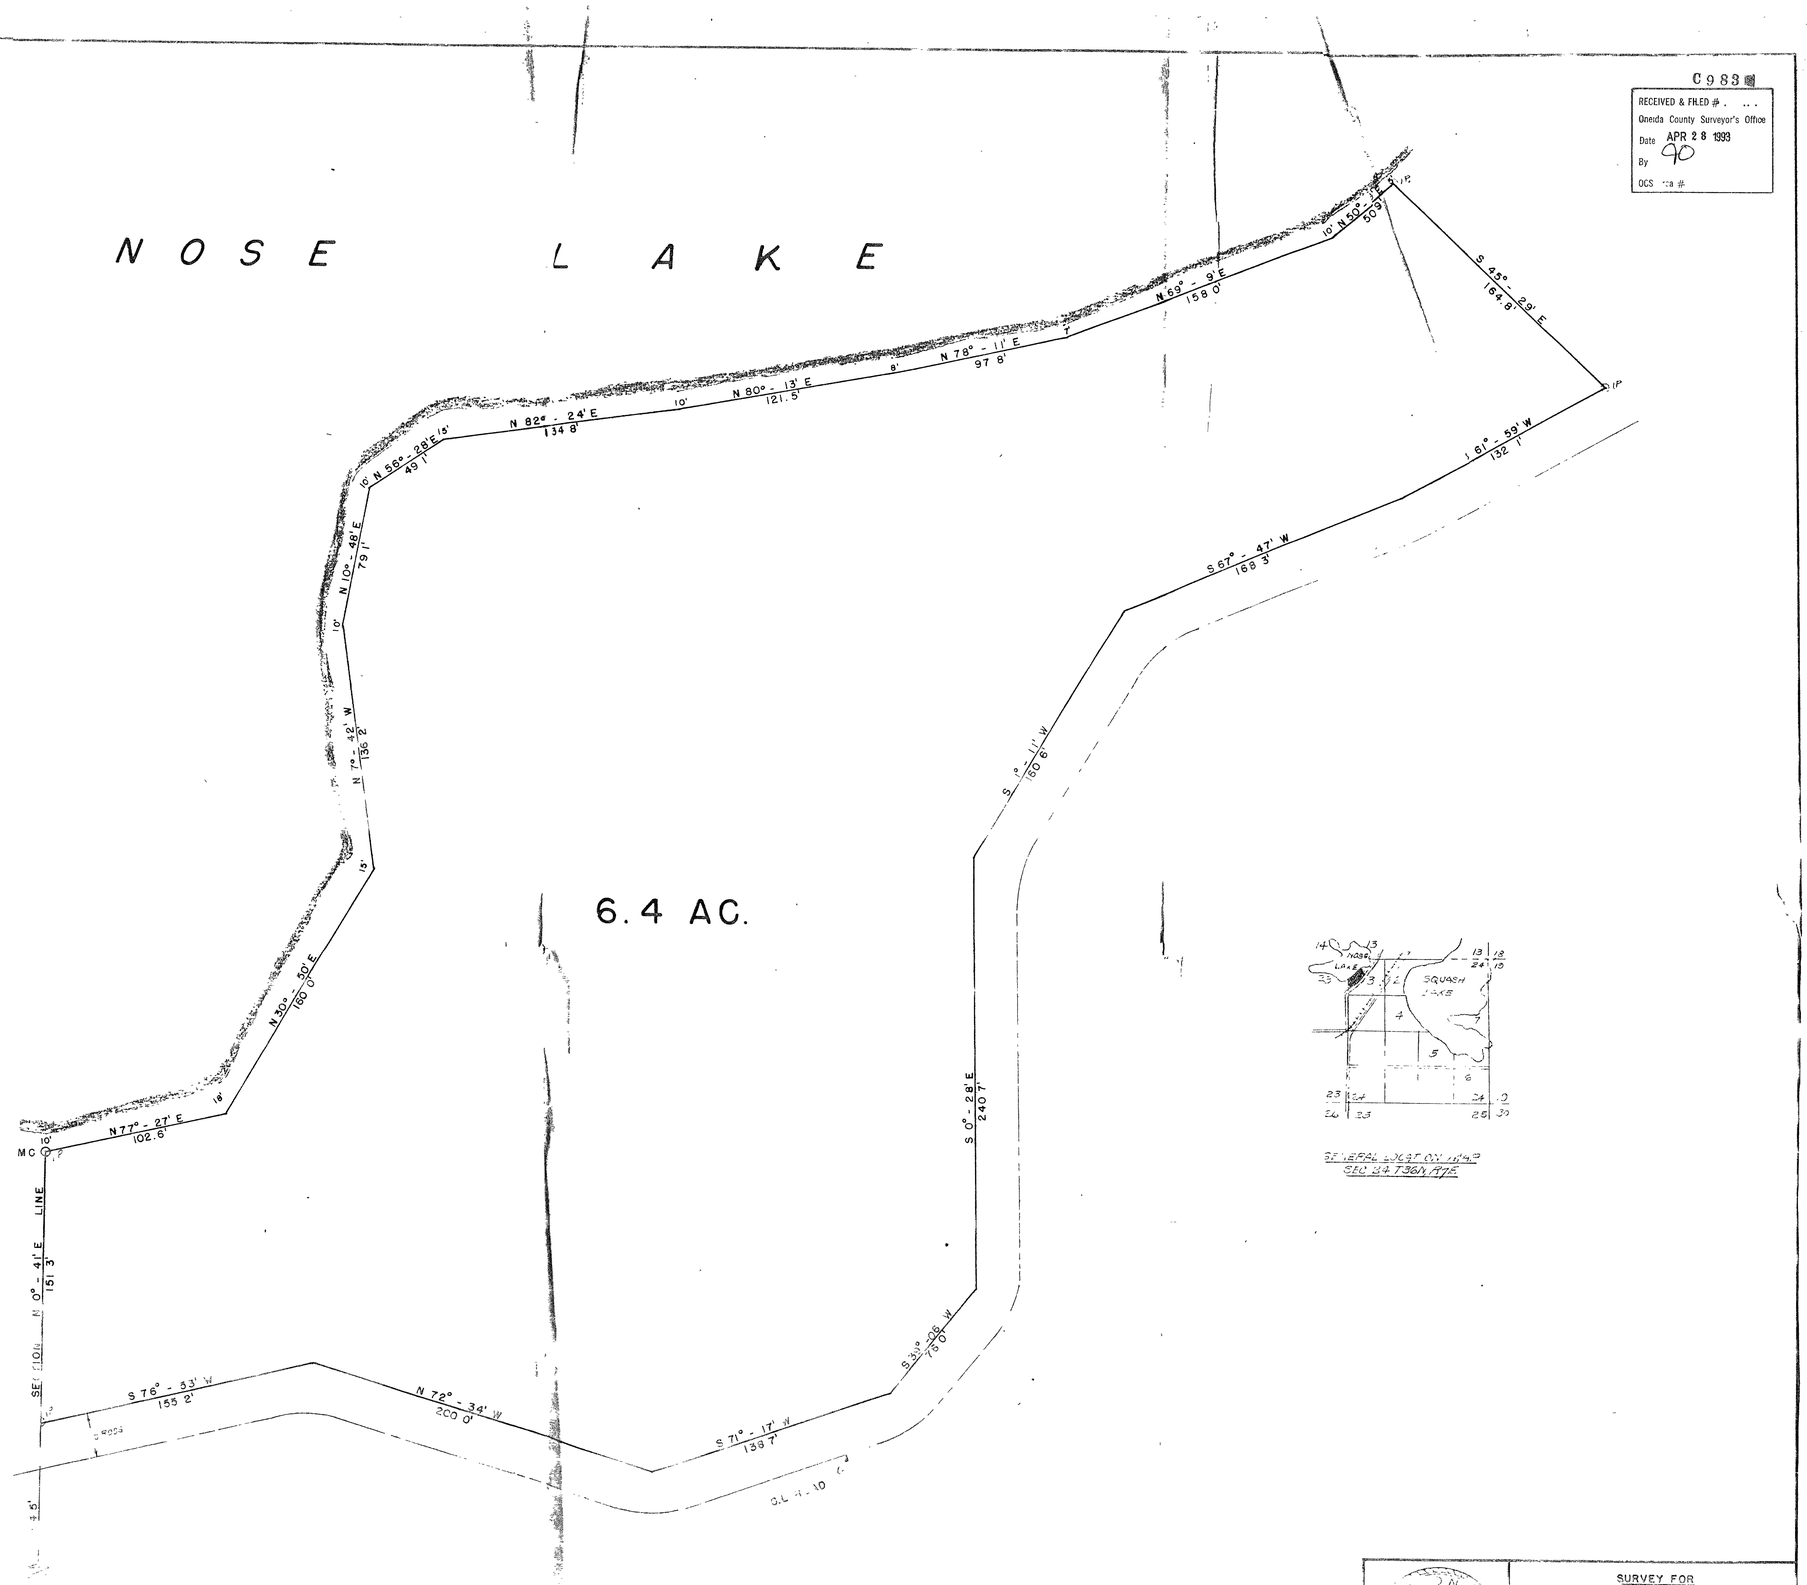

Parcel Description:

A parcel of land located in Gov't. Lot 3, Section 24, T36N, R7E, and more particularly described as follows: Commencing at the S.W. corner of Gov't. Lot 3, Sec. 24, T36N, R7E, thence N0°41'E along the section line a distance of 554.5' to the point of beginning on the northerly side of the present road: thence continuing N0°41'E a distance of 151.3' to the Meander corner on Southerly shore of Nose Lake; thence northeasterly along said shore a distance of 1090' more or less (straight line bearings and distances as follows: N77°27'E, 102.6'; N30°50'E, 160.0'; N79°42'W, 138.2'; N10°48'E, 79.1'; N56°28'E, 49.1'; N82°24'E, 134.8'; N80°13'E, 121.5'; N78°11'E, 97.8'; N59°9'E, 158.0'; N50°19'E, 50.9'); thence S45°29'E, 184.8' to a point on the northerly side of the present road: thence along said road as follows: S61°59'W, 132.1'; S67°47'W, 168.3'; S33°11'W, 160.6'; S0°28'E, 240.7'; S39°06'W, 76.0'; S71°17'W, 138.7'; N72°34'W, 200.0'; and S76°53'W, 155.2' to the point of beginning. All being in Gov't. Lot 3, Sec. 24, T36N, R7E, and containing approximately 6.4 acres.

SURVEY FOR
L.J. CHARLES 2030.54
1818 30.65 W.A.
CICERO, ILL.

SCALE 1" = 40' DATE 28 MAY 1966 DWN. BY J.M.A.

DWG. NO. 1779-1

GENISOT ENGINEERING CO.
RHINELANDER, WIS

Vol. 212 Page 249

C983