A MAP OF SURVEY FOR

ARCHIE NICOLETTE

SE 1/4 OF THE NE 1/4
SECTION 7, T39N, R7E

ONEIDA COUNTY, WISCONSIN

Date 5 Jan '79
By D. M. Wirat
DCS Area # 8-7-3901

RECEIVED & FILED # 1124
Oneida County Surveyor's Office
Date FEB. 11 1980
By M.T.H.
DCS Area #

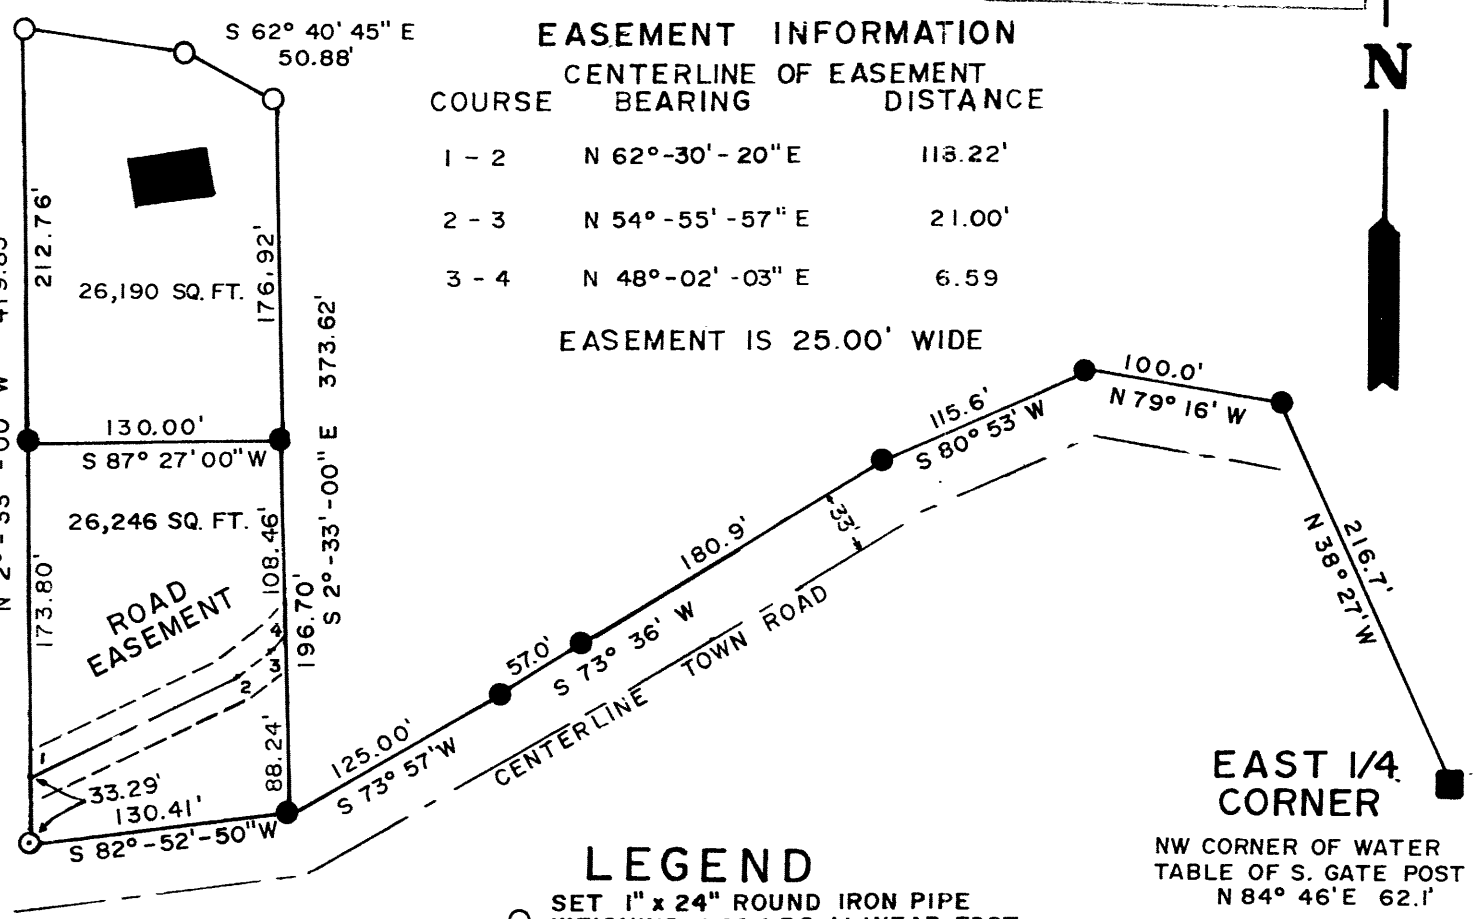

EASEMENT INFORMATION

CENTERLINE OF EASEMENT

COURSE	BEARING	DISTANCE
1 - 2	N 62°-30'-20" E	113.22'
2 - 3	N 54°-55'-57" E	21.00'
3 - 4	N 48°-02'-03" E	6.59

EASEMENT IS 25.00' WIDE

EAST 1/4 CORNER

NW CORNER OF WATER TABLE OF S. GATE POST N 84° 46' E 62.1'

WEST WALL OF HWY. CULVERT (NE CORNER OF CAP) S 9° 06' E 62.3'

LEGEND

- ○ SET 1" x 24" ROUND IRON PIPE WEIGHING 1.68 LBS./LINEAR FOOT
- ● FOUND IRON PIPE
- ⊙ SET 1" x 30" ROUND IRON PIPE WEIGHING 1.68 LBS./LINEAR FOOT
- ■ EXISTING BUILDINGS

SCALE 1" = 100'
OCTOBER, 1973
REVISED JUNE, 1976

I HEREBY CERTIFY THAT THIS SURVEY IS CORRECT TO THE BEST OF MY KNOWLEDGE AND BELIEF.

John B. Margitan
JOHN B. MARGITAN
LAND SURVEYOR S-1017

WISCONSIN
JOHN B. MARGITAN
S-1017
RHINELANDER VITAE
WIS.
LAND SURVEYOR

1124

DRAWN BY RJB
DWG. NO. 38/73

VOYAGEUR LAND SURVEYS
MINOCQUA
WISCONSIN 54548
715-356-6889

LAND SURVEYORS, PLANNERS & ENGINEERS