L1554

FORM NO. 985-A

H.C. Miller

Stock No. 26273

MAP # L1554
DATE FILED MAY 22 1998
BY ...
DESCRIPTION FILED
ONEIDA CO. SURVEYOR'S OFFICE

PLAT OF SURVEY

DESCRIPTION:

Lot 20, Chippewa Point Plat, Town of Sugar Camp, Oneida County, Wisconsin.

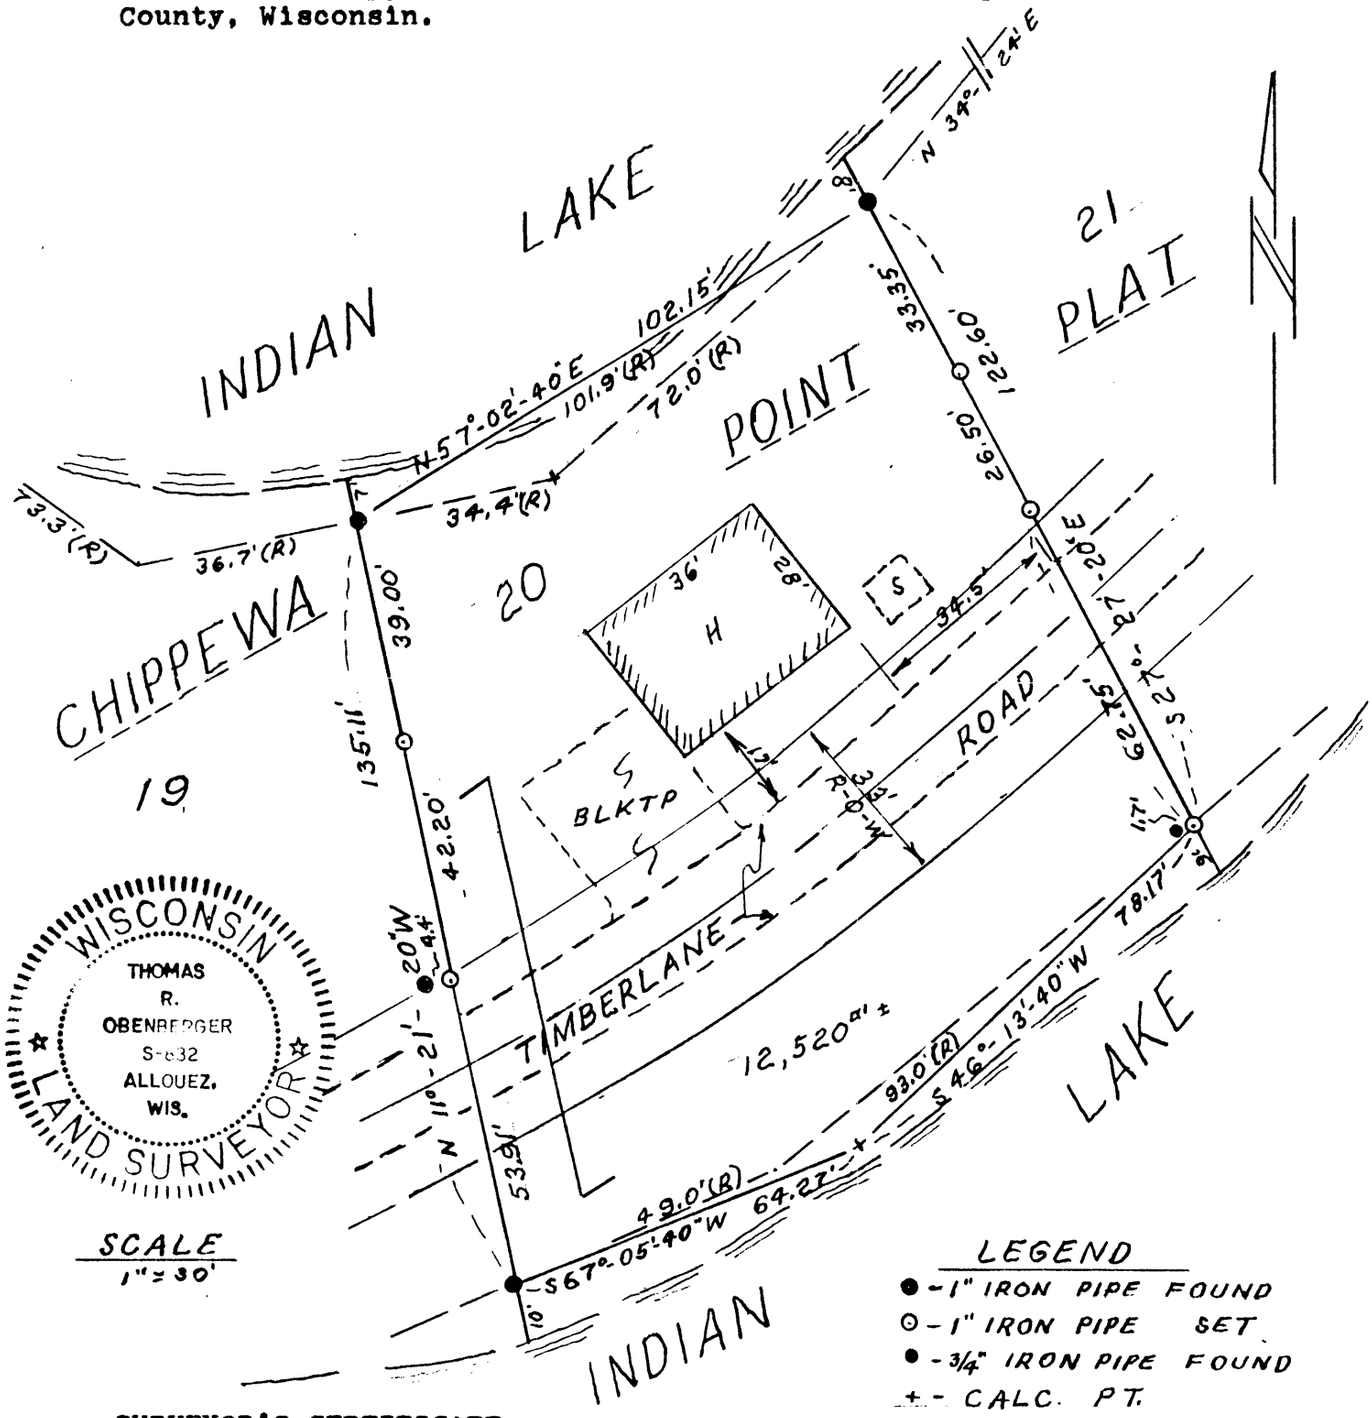

SURVEYOR'S CERTIFICATE

I, Thomas R. Obenberger, Registered Wisconsin Land Surveyor, hereby certify that I have surveyed the above parcel of land under the direction of Steve Slivka and that the above map is a true representation of the land surveyed to the best of my knowledge and beleif.

Oct 23, 1997
Date

Tom Obenberger
Thomas R. Obenberger LS

L1554

L1554