L1745 L1745

PLAT OF SURVEY

LOCATED IN GOVERNMENT LOT 5, SECTION 1, TOWNSHIP 37 NORTH, RANGE 6 EAST, TOWN OF CASSIAN, ONEIDA COUNTY, WISCONSIN.

I, DAVID L. OSTERBRINK, REGISTERED LAND SURVEYOR, CERTIFY THAT I SET IRONS AS SHOWN ON THIS DRAWING. THAT I SET THEM, REFERENCED TO THE LEGAL DESCRIPTION IN DEED, VOLUME 525, PAGE 43. THAT I HAVE DONE THIS TO THE BEST OF MY KNOWLEDGE AND BELIEF.

9-25-00

DAVID L. OSTERBRINK RLS NO. S-2014

PREPARED BY:
NORTHWOODS SURVEYING
623 JEFFERSON STREET
WAUSAU, WI. 54403
715-845-1249

WISCONSIN
DAVID L. OSTERBRINK
S-2014
WAUSAU
WIS.
LAND SURVEYOR

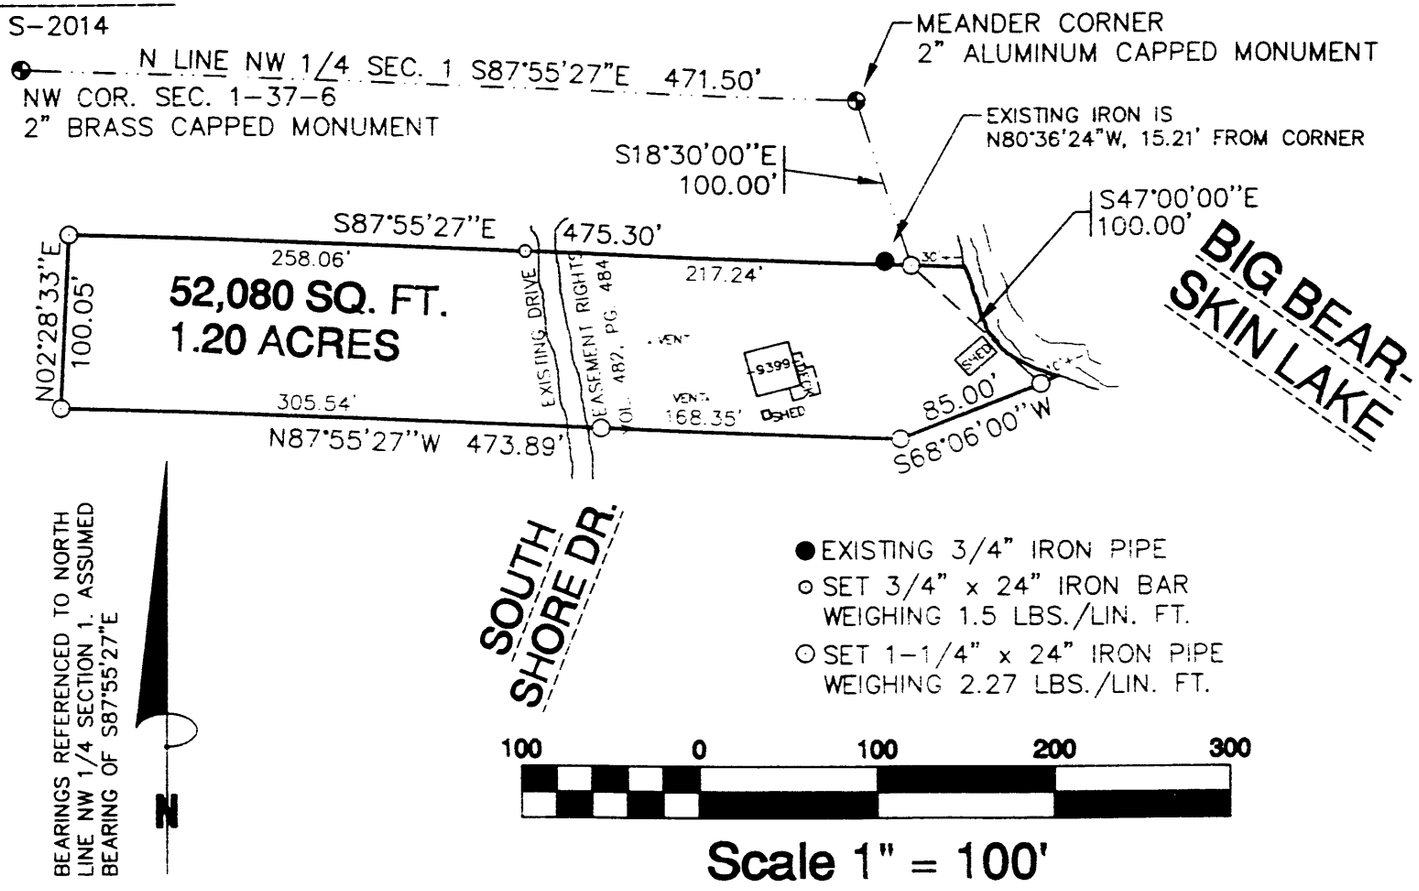

MAP # L1745
SEP 29 2000
DATE FILED.....
BY.....
DESCRIPTION FILED.....
ONEIDA CO. SURVEYOR'S OFFICE