LOT 18 of the plat of HORSEHEAD part of GOV'T LOT 1 SECTION 16, T 37 N, R 7 E Town of Cassian Oneida County, Wisconsin

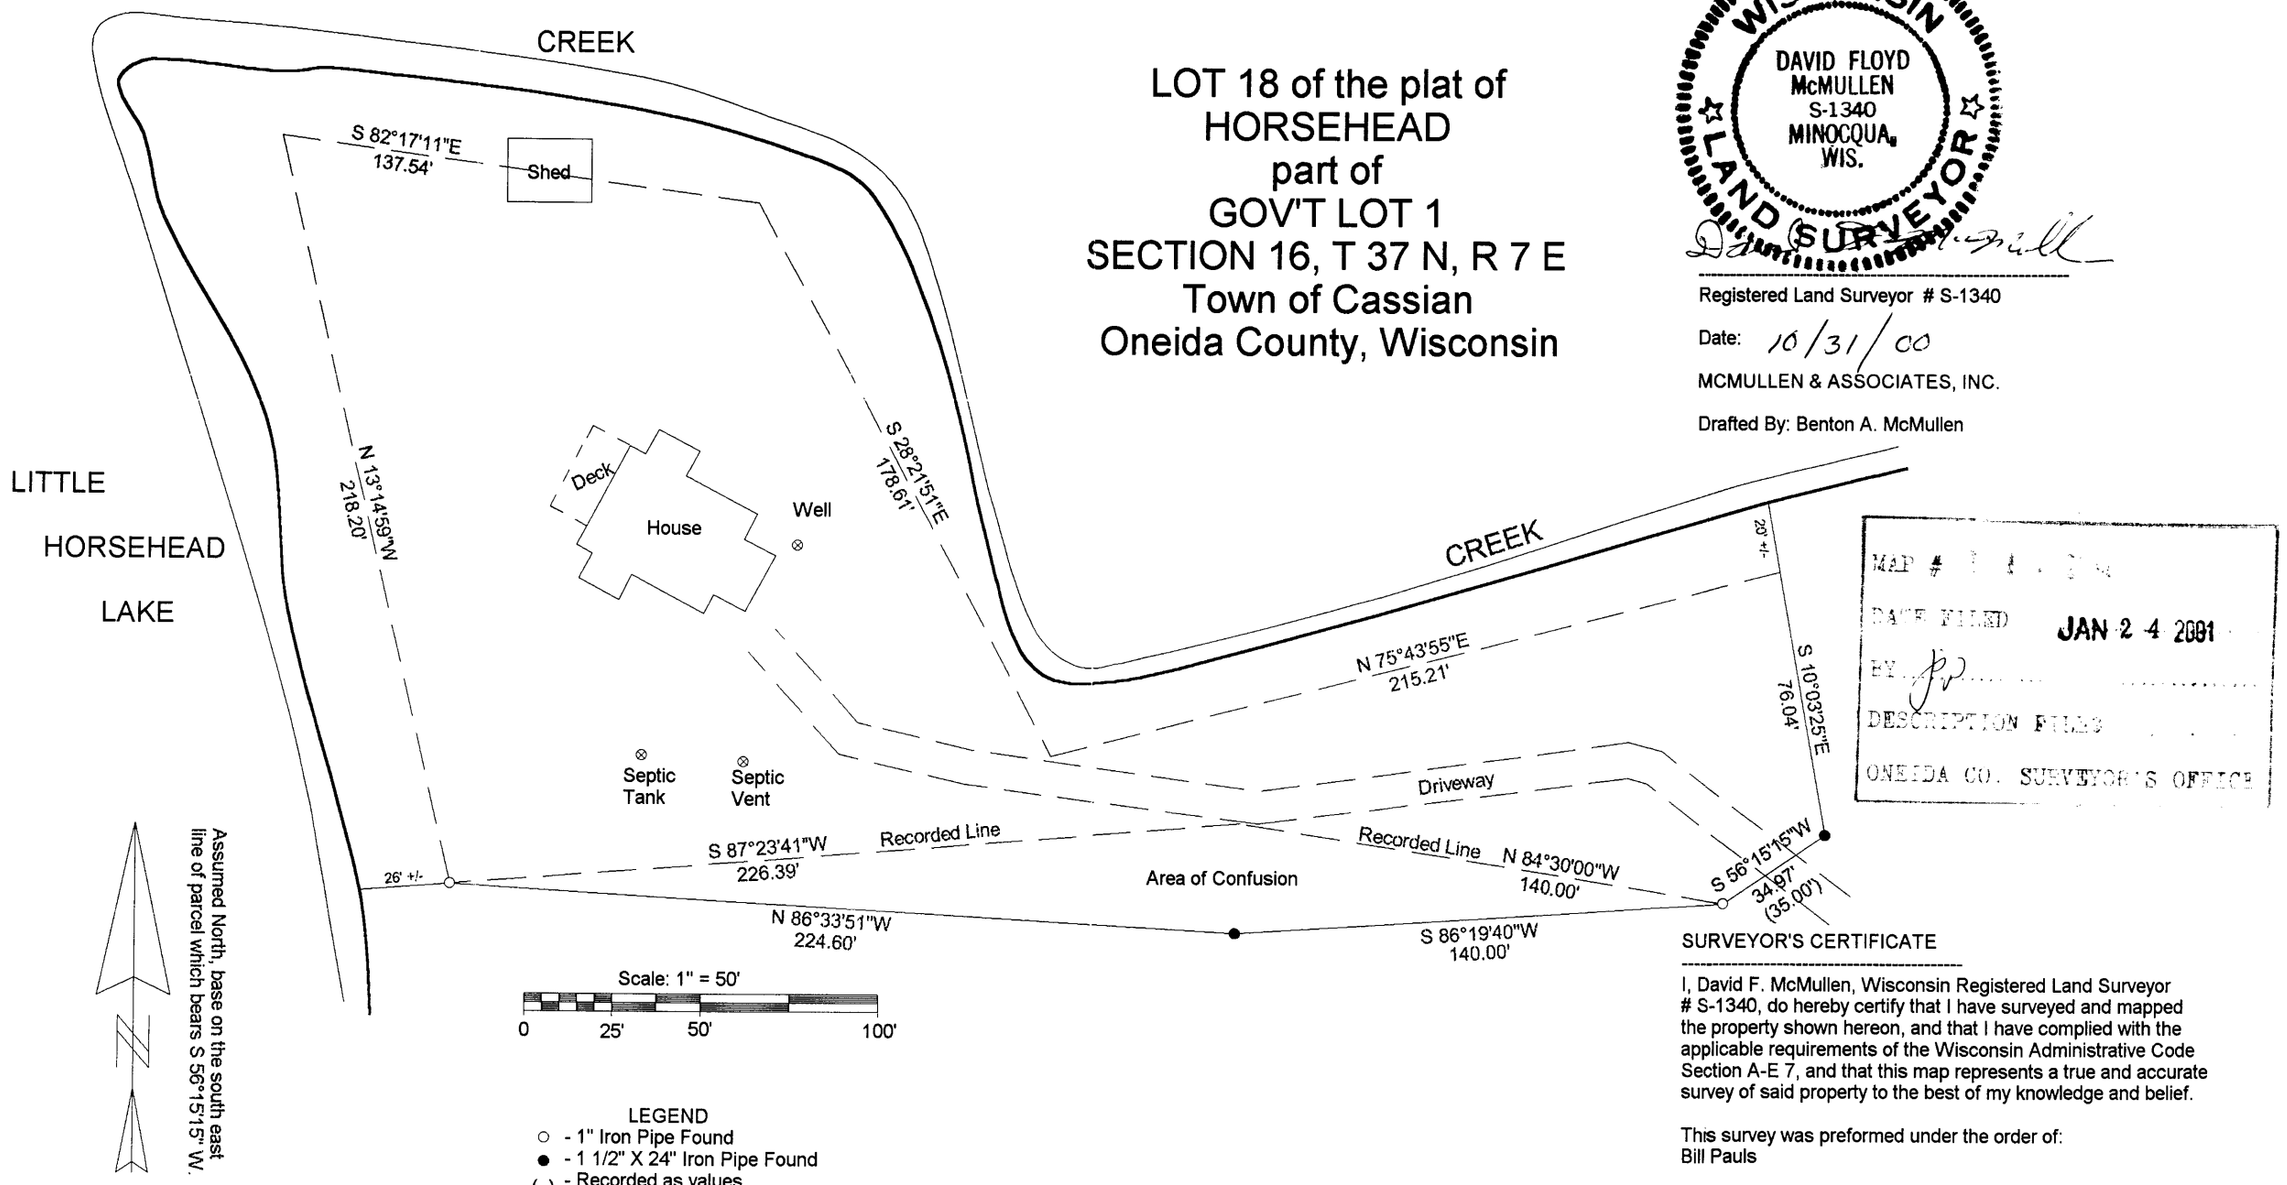

LEGEND
- ○ - 1" Iron Pipe Found
- ● - 1 1/2" X 24" Iron Pipe Found
- ( ) - Recorded as values

WISCONSIN
DAVID FLOYD McMULLEN
S-1340
MINOCQUA, WIS.
LAND SURVEYOR

Registered Land Surveyor # S-1340

Date: 10/31/00

MCMULLEN & ASSOCIATES, INC.

Drafted By: Benton A. McMullen

MAP #
DATE FILED JAN 2 4 2001
BY
DESCRIPTION FILED
ONEIDA CO. SURVEYOR'S OFFICE

SURVEYOR'S CERTIFICATE

I, David F. McMullen, Wisconsin Registered Land Surveyor # S-1340, do hereby certify that I have surveyed and mapped the property shown hereon, and that I have complied with the applicable requirements of the Wisconsin Administrative Code Section A-E 7, and that this map represents a true and accurate survey of said property to the best of my knowledge and belief.

This survey was preformed under the order of:
Bill Pauls

This survey is made for the use of the present owners of the property, and also those who purchase, mortgage, or guarantee the title thereto within one year from date hereof.