L2744

L2744

PART OF THOSE LANDS DESCRIBED IN DOCUMENT NUMBER 663454 BEING PART OF VACATED BLOCKS 1 & 2 IN THE PLAT OF MOHAWK POINT LOCATED IN THE SE 1/4 OF THE NW 1/4 SECTION 34, T36N, R6E

NOKOMIS TOWNSHIP
ONEIDA COUNTY, WISCONSIN

Bearing base assumed, referenced to the east line of the vacated Block -2-, bearing N4°06'00"W

Note: Wisconsin Valley Improvement Company retains ownership to lands lying within thirty (30) feet of the Nokomis Lake Flowage.

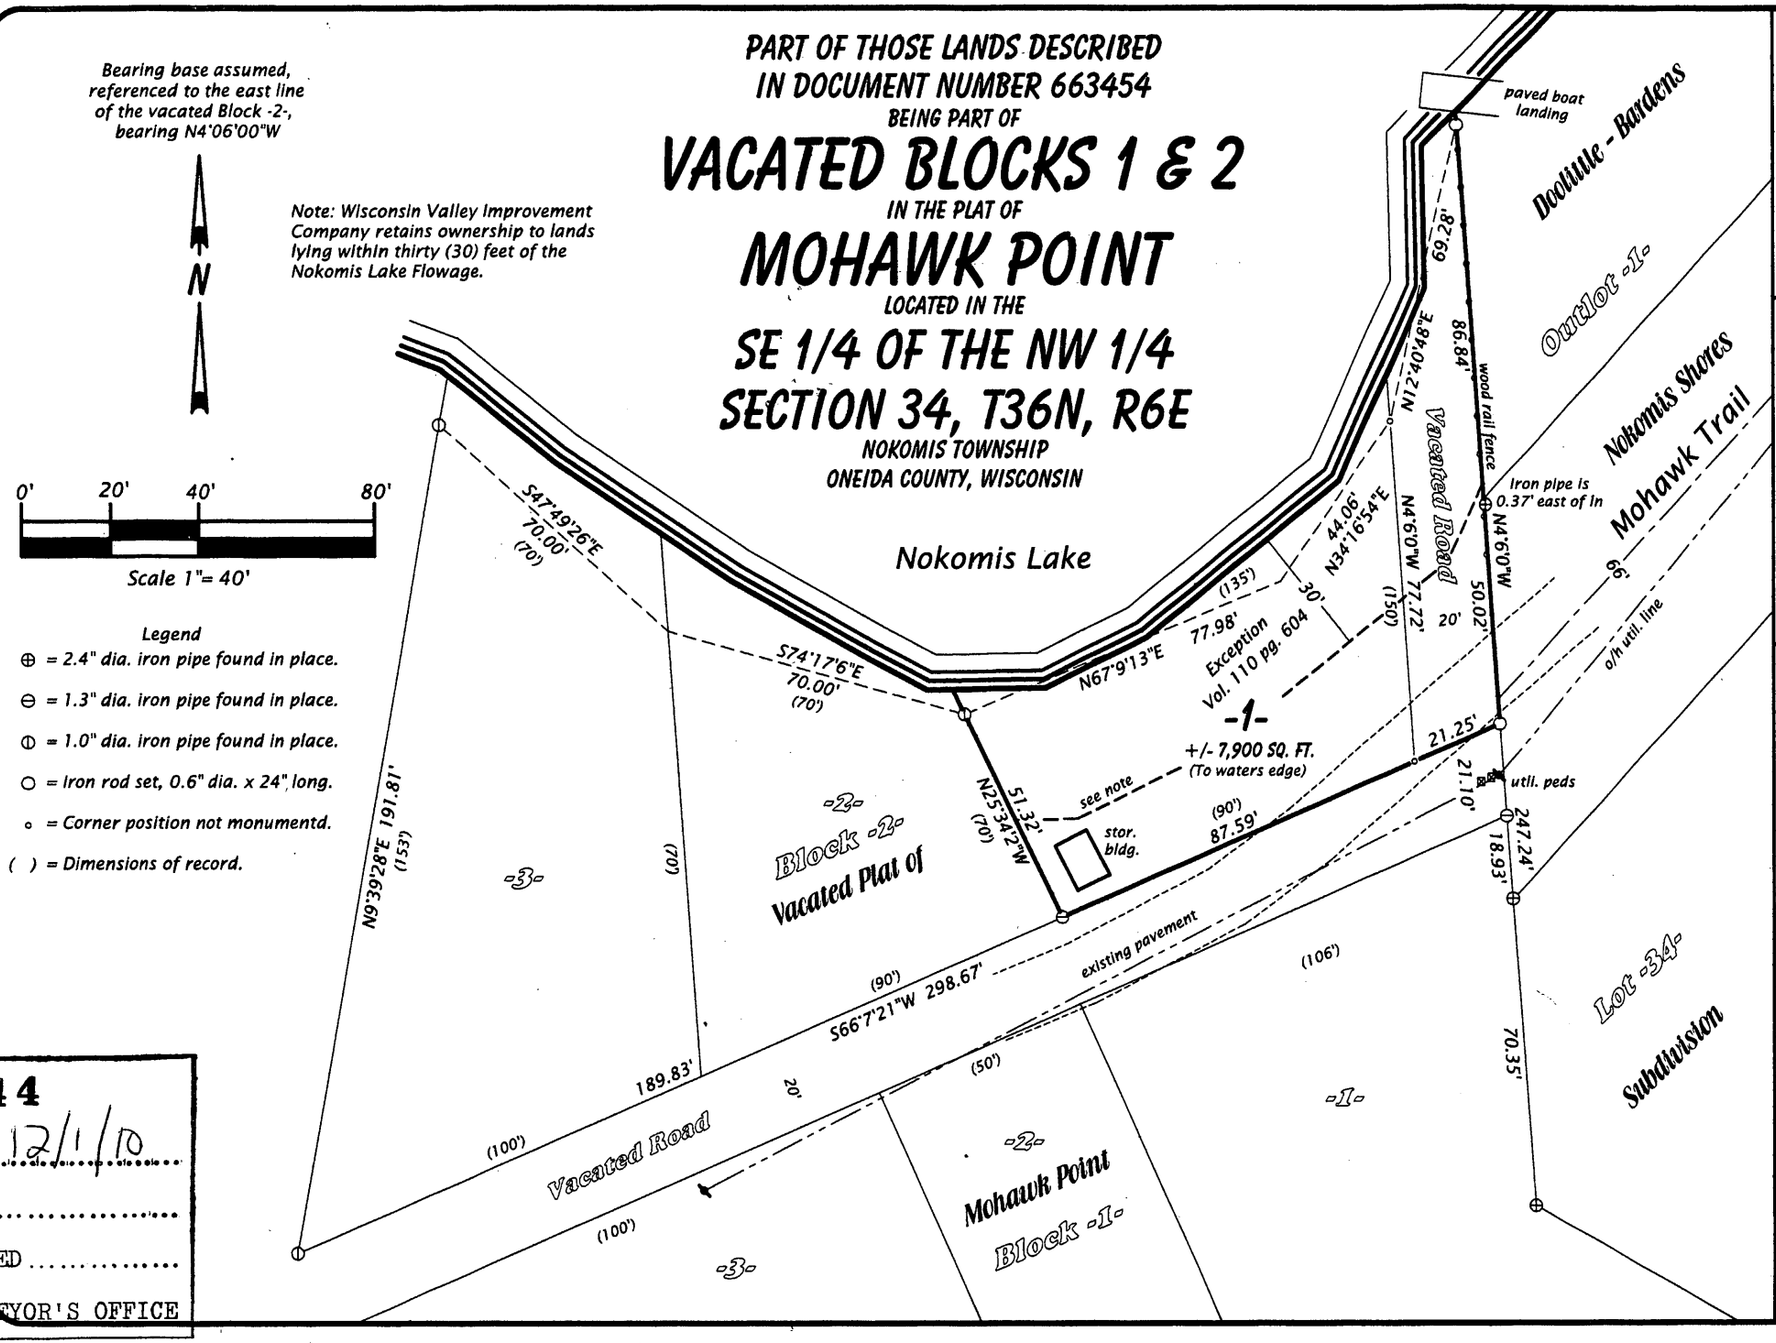

Legend

⊕ = 2.4" dia. iron pipe found in place.

⊖ = 1.3" dia. iron pipe found in place.

⦶ = 1.0" dia. iron pipe found in place.

○ = Iron rod set, 0.6" dia. x 24" long.

∘ = Corner position not monumentd.

( ) = Dimensions of record.

Oestreich Surveying & Mapping, LLC
5946 Forest Lane
Rhinelander, WI 54501
Tel. (715) 362-5538
RLS2118@charter.net

WISCONSIN MICHAEL L. OESTREICH S-2118 RHINELANDER, WI LAND SURVEYOR

SURVEYOR'S CERTIFICATE

I, Michael L. Oestreich, Registered Land Surveyor No. S-2118, hereby certify that I have surveyed the property shown hereon; that this map represents an accurate survey of said property to the best of my knowledge and belief; that I have performed this survey by order of Luke Landaal: and that I have complied with the requirements of Wisconsin Administrative Code A-E 7.

Date: 5/2/10

Drafted by: M. Oestreich

Map No. 10-23

Sheet 1 of 1 sheets

File No. 34-366

MAP # L2744
DATE FILED 12/1/10
BY LH
DESCRIPTION FILED
ONEIDA CO. SURVEYOR'S OFFICE

L2744