L3311

MAP # L3311 ✓
DATE FILED 9-30-22
BY CH
DESCRIPTION FILED
ONEIDA CO. SURVEYOR'S OFFICE

L3311

PLAT OF SURVEY

LOCATED IN PART OF GOV'T. LOT 6, SECTION 12, T36N, R8E,
TOWN OF CRESCENT, ONEIDA COUNTY, WISCONSIN

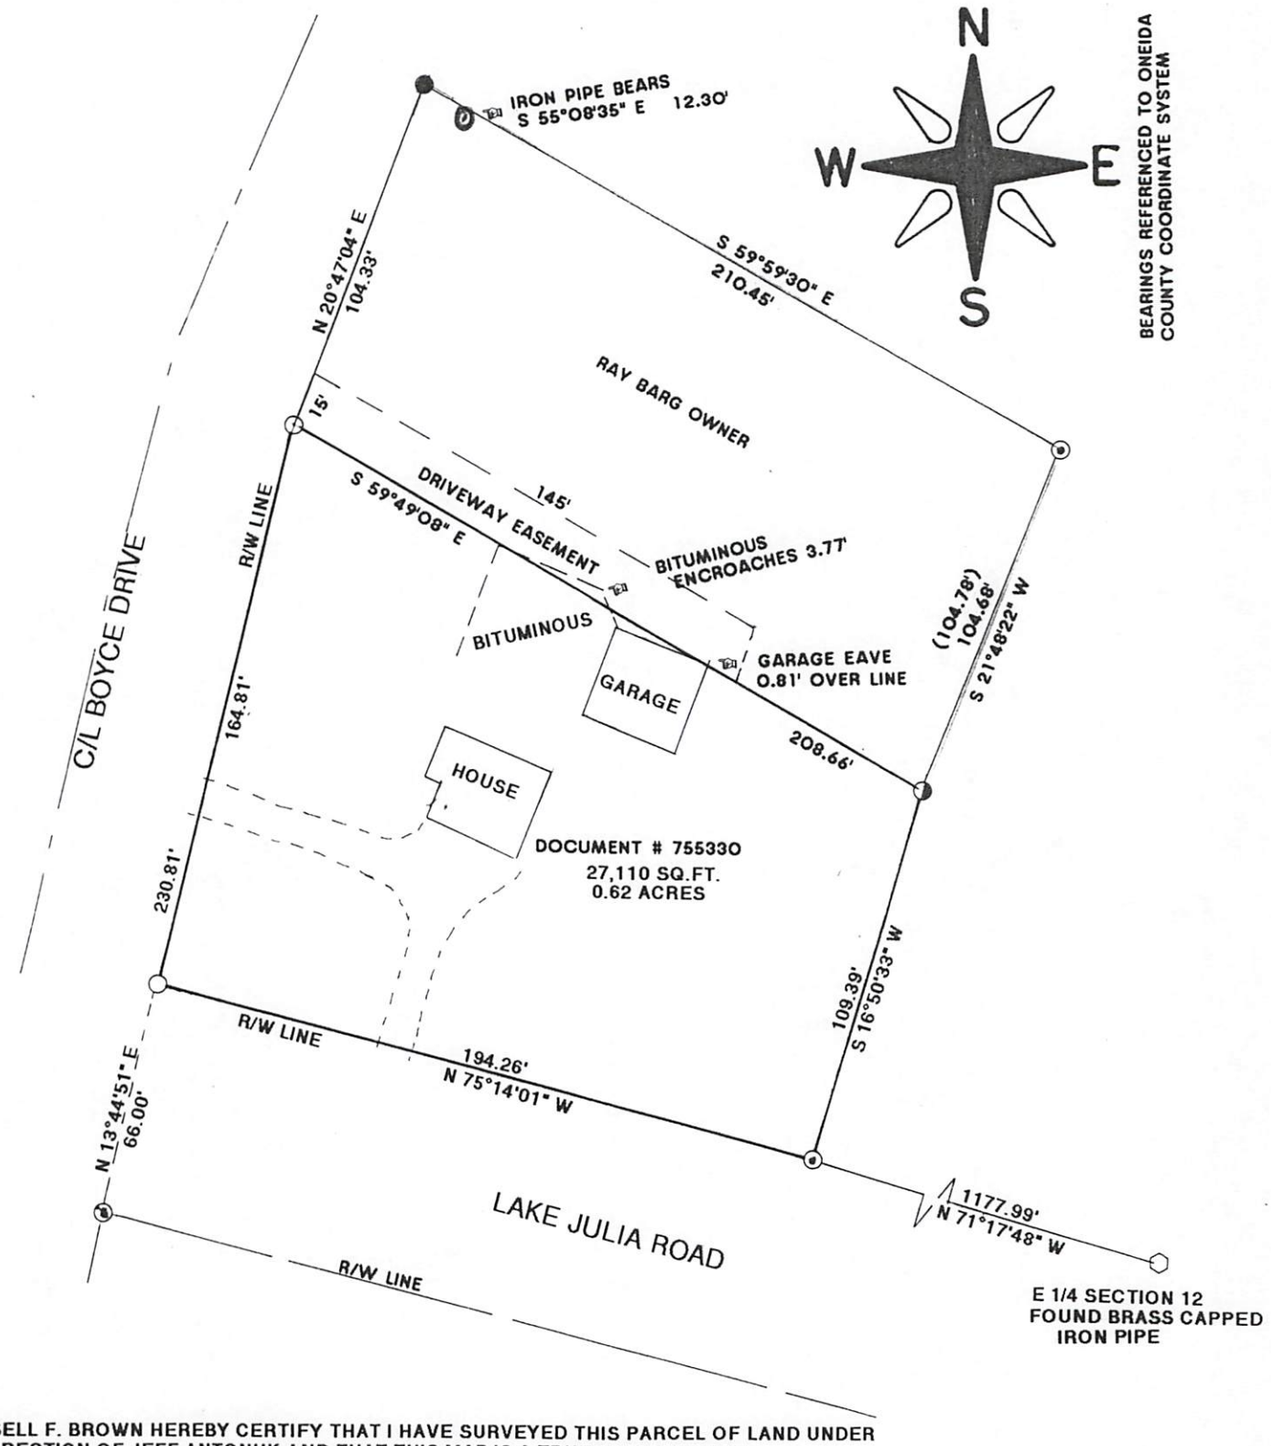

I RUSSELL F. BROWN HEREBY CERTIFY THAT I HAVE SURVEYED THIS PARCEL OF LAND UNDER THE DIRECTION OF JEFF ANTONUK AND THAT THIS MAP IS A TRUE AND CORRECT REPRESENTATION OF THE LANDS SURVEYED TO THE BEST OF MY KNOWLEDGE AND BELIEF; THAT I HAVE PROVIDED A DESCRIPTION OF THE PARCEL ON A SEPARATE SHEET, AND THAT I HAVE COMPLIED WITH AE-7 OF THE WISCONSIN ADMINISTRATIVE CODE.

LEGEND:

- FOUND 1" IRON PIPE
- FOUND AXLE SHAFT
- SET 1"X 18" IRON PIPE
- FOUND 1" IRON BAR
- ( ) RECORDED AS

WISCONSIN RUSSELL F. BROWN S-2148 RHINELANDER, WI LAND SURVEYOR 10/26/20

SCALE 1"= 50'
10/14/2020
CLIENT: JEFF ANTONUK
JOB #11641

GENISOT & ASSOCIATES, INC.
RHINELANDER, WISCONSIN

L3311 L3311