L3356

L3356

# Part of Government Lot 8, Section 19, Township 36 North, Range 8 East, Town of Woodboro, Oneida County, Wisconsin

MAP # L3356
DATE FILED 7-14-2023
BY CH
DESCRIPTION FILED
ONEIDA CO. SURVEYOR'S OFFICE

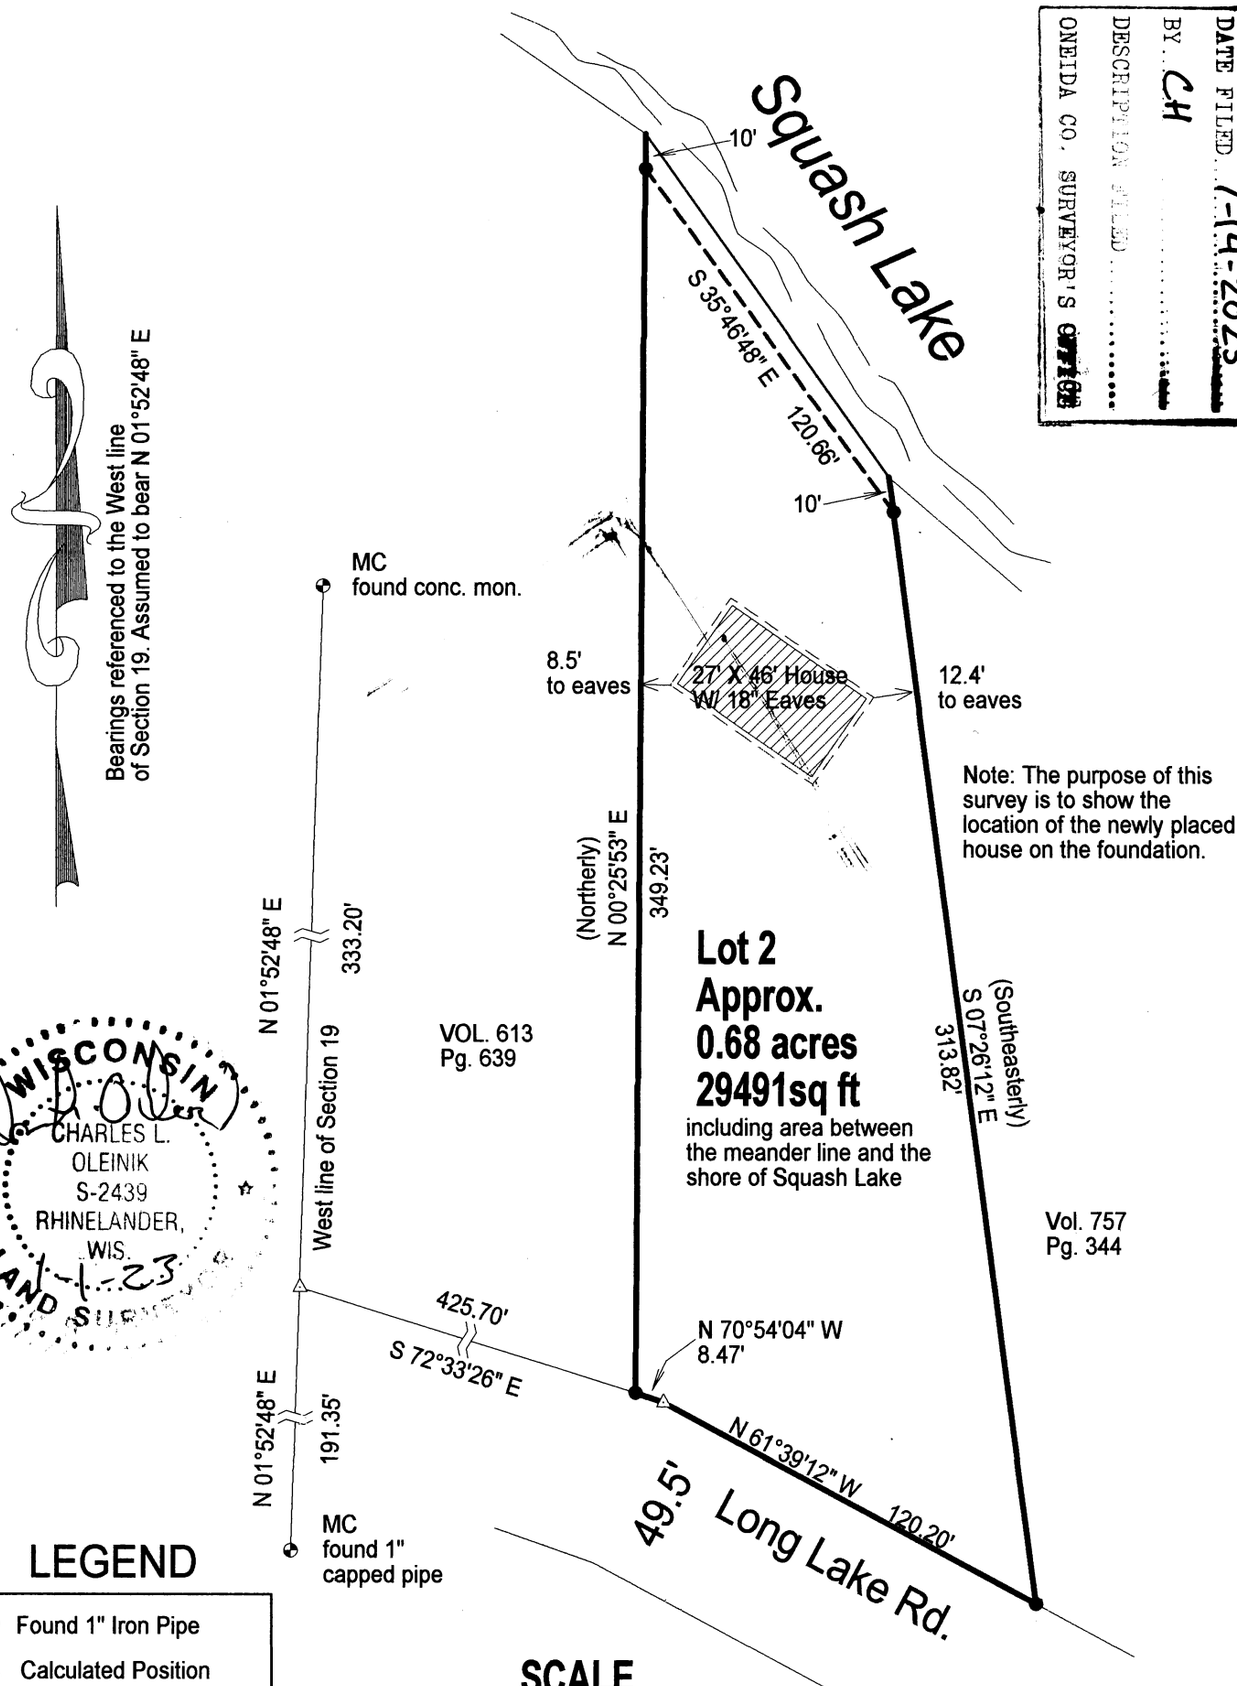


WISCONSIN
CHARLES L. OLEINIK
S-2439
RHINELANDER, WIS.
1-1-23
LAND SURVEYOR

## LEGEND

- ● Found 1" Iron Pipe
- △ Calculated Position
- ⊕ Found PLS Corner Monument as described
- ( ) Previously recorded as

## SCALE
1" = 50'

0 25 50 75 100

I, Charles L. Oleinik, Professional Land Surveyor in the State of Wisconsin, hereby certify: that I have surveyed and mapped the parcel shown hereon; that said survey and map are correct to the best of my knowledge and belief; that I have complied with the applicable requirements of Chapter A-E 7 of Wisconsin Administrative Code in completion thereof.

Charles L. Oleinik 1-1-23

Charles L. Oleinik, PLS — Date


NORTH COAST SURVEYING
1715 MELODY LANE
RHINELANDER, WI 54501
715-490-0892
NORTHCOASTSURVEYING.COM


Foundation Survey for:

Stacy Swatloski

| Drawing # | Date | Drafted by |
|---|---|---|
| 2301 | 01/01/2023 | CLO |

L3356

L3356