No.	GRANTOR	GRANTEE	INSTRUMENT	D A T E	RECORD Book	Page	Date	REMARKS	A R E A Sq. Ft.	Ac.
1	Alfred L. Cary	MLSAW Ry.Co.	Q. C. D.	Nov. 3, 1886	3	294	Nov. 14, 1886 – Forest County		14430	0.33
2	R. A. Vanalstyne	Do	T. D.	Jan. 26, 1900	3	581	Feb. 6, 1900 – " "		3.75	0.09
3	Same Deed as Parcel #1								6.96	0.16
4	Possessory Title								6.250	0.143
5	John Farrish	MLSAW Ry.Co.	T. D.	Sept.20, 1892	10	14	Jan. 21, 1892 – Oneida County		7.06	0.162
6	Chas. F. Schroth	Do	Q. C. D.	Nov. 5, 1886	9	362	Mar. 7, 1886 – " "		1.69	0.039
7	Paine Lumber Co.	C&NW Ry.Co.	Easement	May 29, 1900	31	205	June 16, 1900 – " "		9180	0.211
8	Same Deed as Parcel #6								8568	0.197

LAND TRANSACTIONS SINCE JUNE 30 1917

4	Track Removed	ATT. D 82	November 9, 1918	Title Records	699	0.016
5	" "	"	" " "	" "	160	0.004
7	" "	"	" " "	" "	9180	0.211
8	" "	"	" " "	" "	8568	0.197

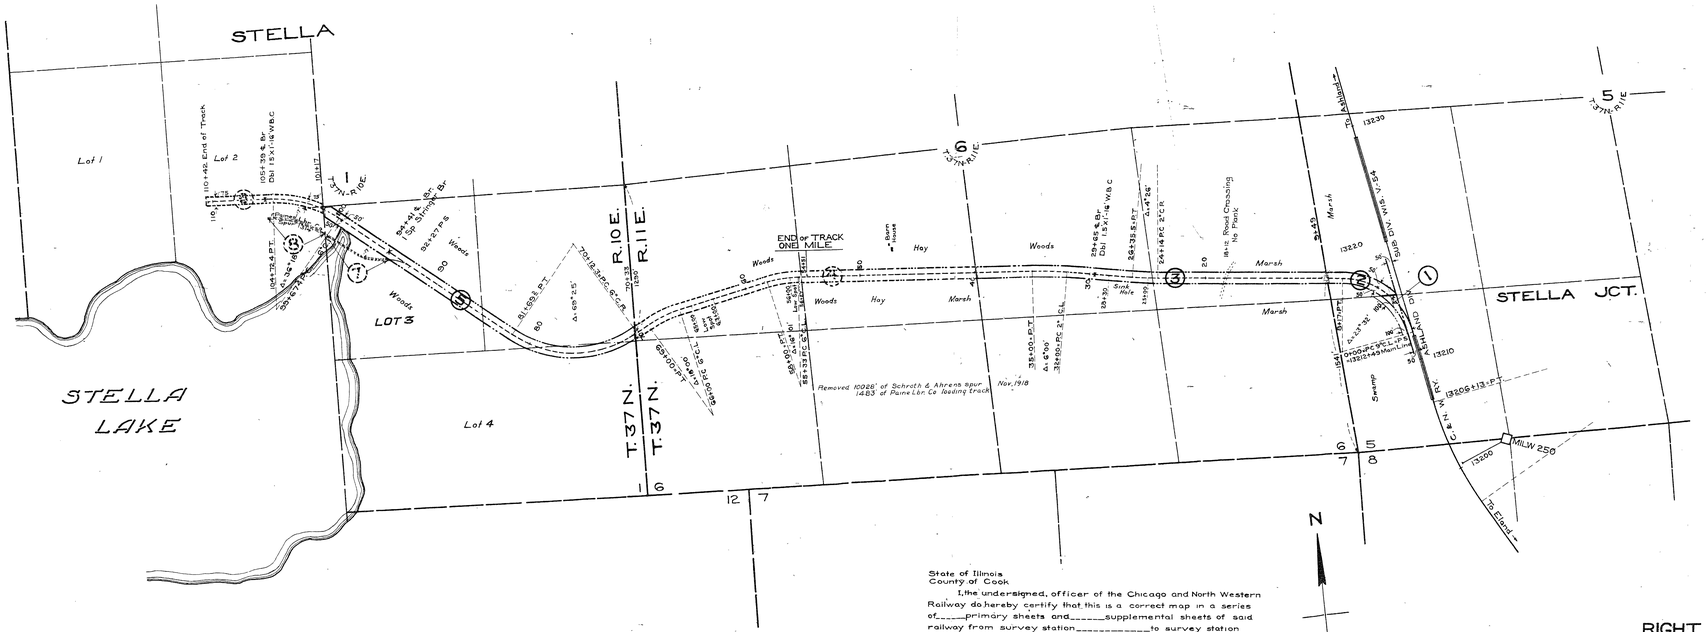

State of Illinois
County of Cook

I, the undersigned, officer of the Chicago and North Western Railway do hereby certify that this is a correct map in a series of_____primary sheets and_____supplemental sheets of said railway from survey station_____to survey station _____Division, State of_____prepared from the records of said company.

Correct
Valuation Engineer

Chief Engineer.

Subscribed and sworn to before me, this_____day of_____19__

Notary Public in and for the
County of Cook
State of Illinois

My commission expires_____19__

RIGHT OF WAY AND TRACK MAP
CHICAGO AND NORTH-WESTERN RAILWAY.
OPERATED BY THE
C. & N-W. RY. CO.
ASHLAND DIVISION
ELAND, WIS. TO STATE LINE, MICH.
STA. TO STA.
SCALE: 1-IN. = 400-FT. JUNE 30, 1917.
OFFICE OF CHIEF ENGINEER
CHICAGO, ILL.

(STELLA JCT.)
STELLA
ONEIDA
COUNTY

WIS. 1-C54E

PLATTED - C M S C - DEC 7, 1916.
TRACED - C T. I - DEC 29, 1916
CHECKED - C M C JAN. 2 - 1917