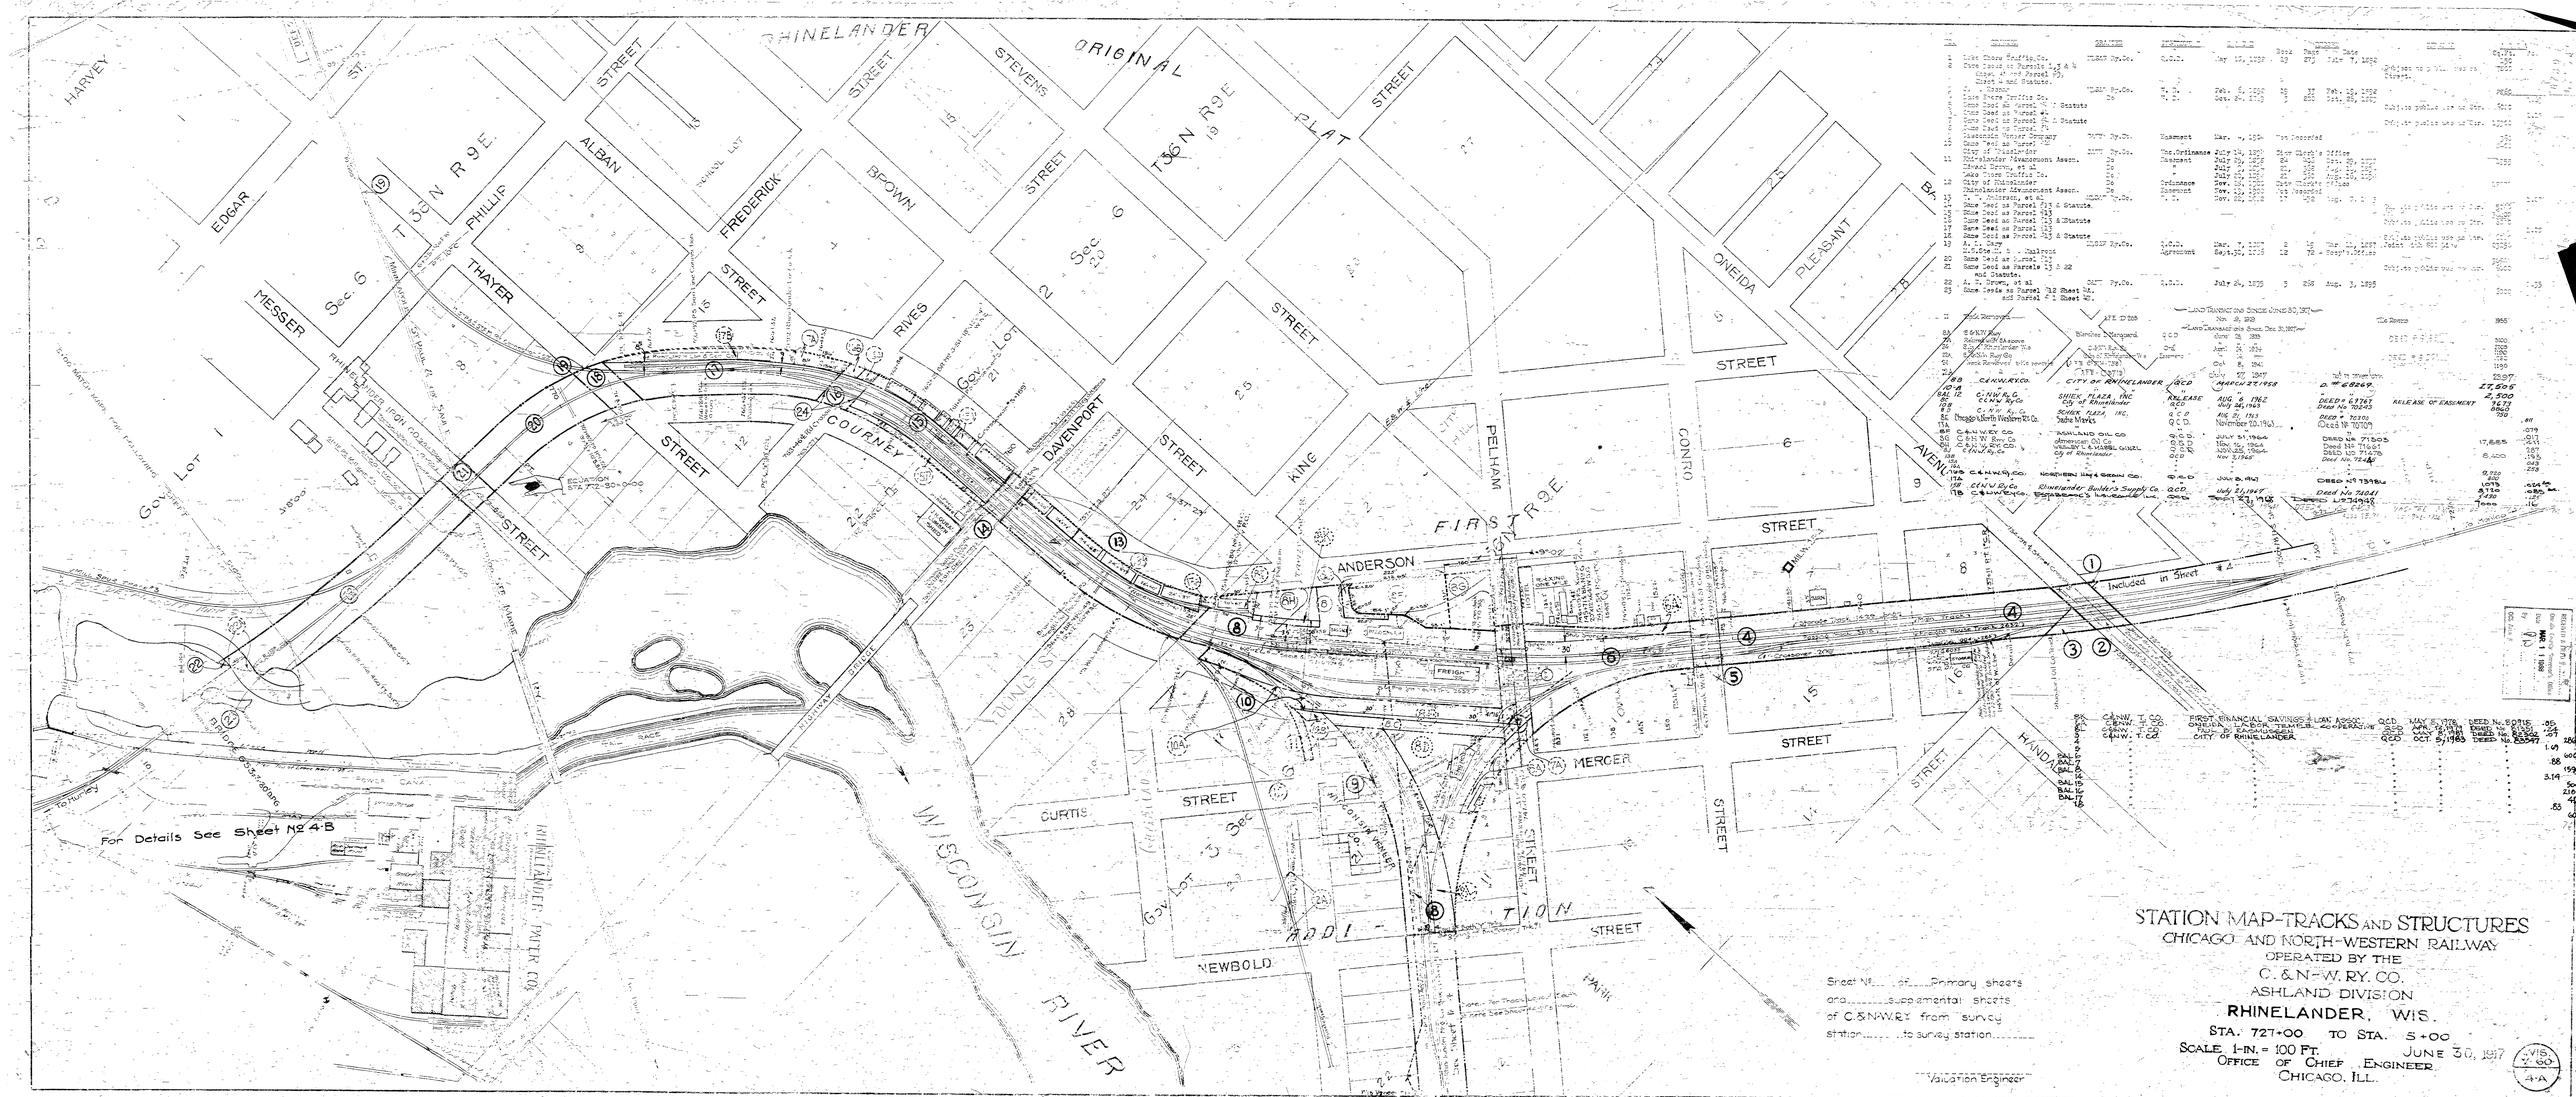
RHINELANDER
ORIGINAL PLAT
T36N R9E
T35N R9E
HARVEY ST.
EDGAR
MESSER
PHILLIP
ALBAN
FREDERICK
STEVENS
BROWN
RIVES
THAYER
COURNEY
DAVENPORT
KING
PELHAM
ONEIDA
PLEASANT
GONRO
ANDERSON
MERCER
CURTIS
NEWBOLD
HANDAL
STREET
AVENUE
Gov. Lot 1
Gov. Lot 2
Gov. Lot 3
Sec 6
Sec 7
Sec 18
Sec 19
FIRST R9E
WISCONSIN RIVER
RHINELANDER PAPER CO.
For Details See Sheet No 4-B
Included in Sheet 4-A
Sheet No ___ of ___ Primary sheets
and ___ supplemental sheets
of C.&N.W.R.Y. from survey
station ___ to survey station ___
Validation Engineer
STATION MAP-TRACKS AND STRUCTURES
CHICAGO AND NORTH-WESTERN RAILWAY
OPERATED BY THE
C. & N.-W. RY. CO.
ASHLAND DIVISION
RHINELANDER, WIS.
STA. 727+00 TO STA. 5+00
SCALE 1-IN. = 100 FT.
JUNE 30, 1917
OFFICE OF CHIEF ENGINEER
CHICAGO, ILL.
4-A