MAP # 22300
DATE FILED MAY 25 2007
BY
DESCRIPTION FILED
ONEIDA CO. SURVEYOR'S OFFICE

PROJECT DESIGNATION	SHEET NO
9464-1-70,71	

PLAT OF RIGHT OF WAY REQUIRED
C.T.H. "W" ONEIDA COUNTY

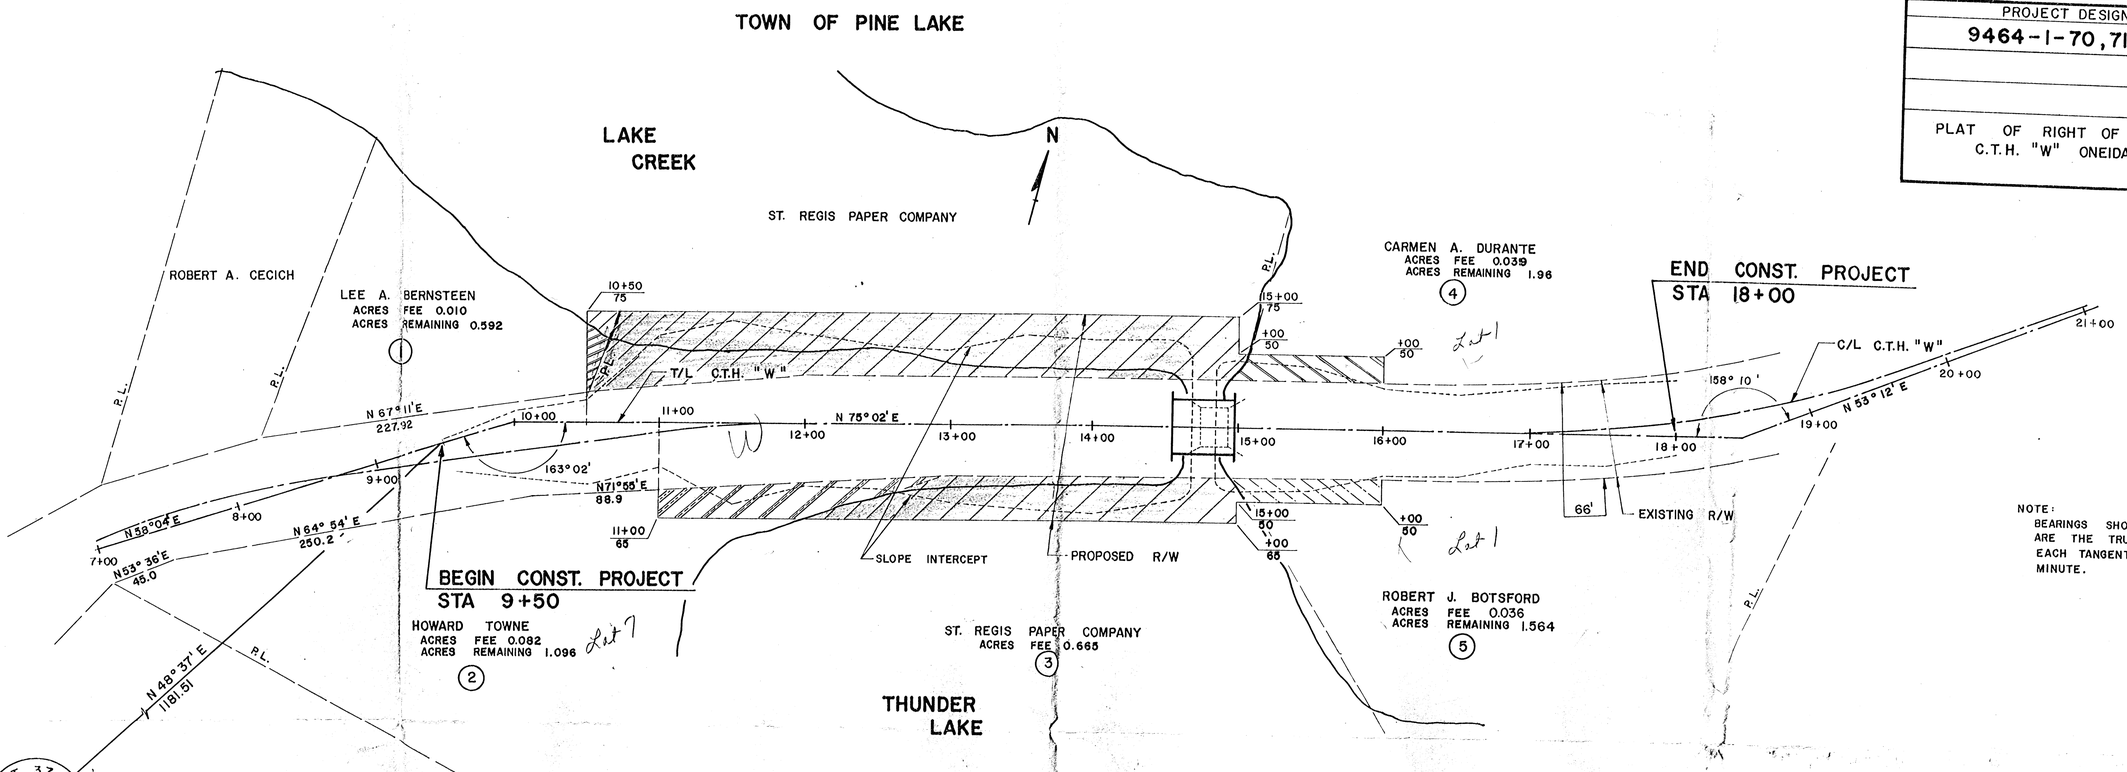

NOTE:
BEARINGS SHOWN ON THIS PLAT ARE THE TRUE BEARINGS OF EACH TANGENT TO THE NEAREST MINUTE.

BEGIN RELOCATION ORDER
PROJECT 9464-1-70,71

STA. 9+50 781.03' NORTH & 886.55' EAST OF THE CENTER OF SECTION 29, T 37 N, R 9 E

END RELOCATION ORDER
PROJECT 9464-1-70,71

STA. 18+00 1014.08' NORTH & 1701.84' EAST OF THE CENTER OF SECTION 29, T37 N, R 9 E

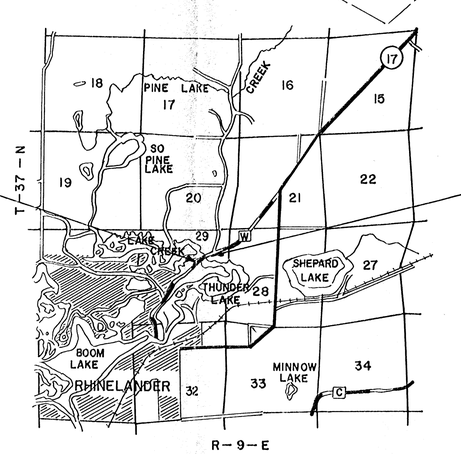

LOCATION SKETCH

SCALE
0 1 2
MILES

SCHEDULE OF LANDS AND INTERESTS REQUIRED

PARCEL NUMBER	SHEET NUMBER	OWNER	INTERESTS REQUIRED	ACRES	PROJECT I.D.
1	4	LEE A. BERNSTEEN	FEE	0.010	9464-1-70,71
2	4	HOWARD TOWNE	FEE	0.082	9464-1-70,71
3	4	ST. REGIS PAPER COMPANY	FEE	0.665	9464-1-70,71
4	4	CARMEN A. DURANTE	FEE	0.039	9464-1-70,71
5	4	ROBERT J. BOTSFORD	FEE	0.036	9464-1-70,71

PLANS PREPARED BY
WESTBROOK ASSOCIATES, INC.
PLAIN, WISCONSIN

Lot 1
Lot 7
29-37-9E