SEND TO COUNTY CLERK

STATE HIGHWAY COMM. OF WISCONSIN

TOWN PLAT RECORD

Town - ENTERPRISE County - ONEIDA (43-003)

Date of Last Corr.	State Fire Lane	State Trunks	County Trunks	Local Roads	Symbols
1-1-64		1.77	18.73	12.79	Sch.
1-1-65		1.77	18.73	12.79	Cem.
1-1-60	10.08	1.75	18.78	12.84	
1-1-61	10.08	1.75	18.78	12.84	
1-1-62	10.08	1.75	18.73	12.84	
1-1-63		1.77	18.73	12.79	

Certified as Correct By Town Chairman: Edward Buckholz

Gross Mileage -- Deduction for Intersections -- Net Pay Mileage
12.79 0.07 12.72

0 1.0 Mile
Scale

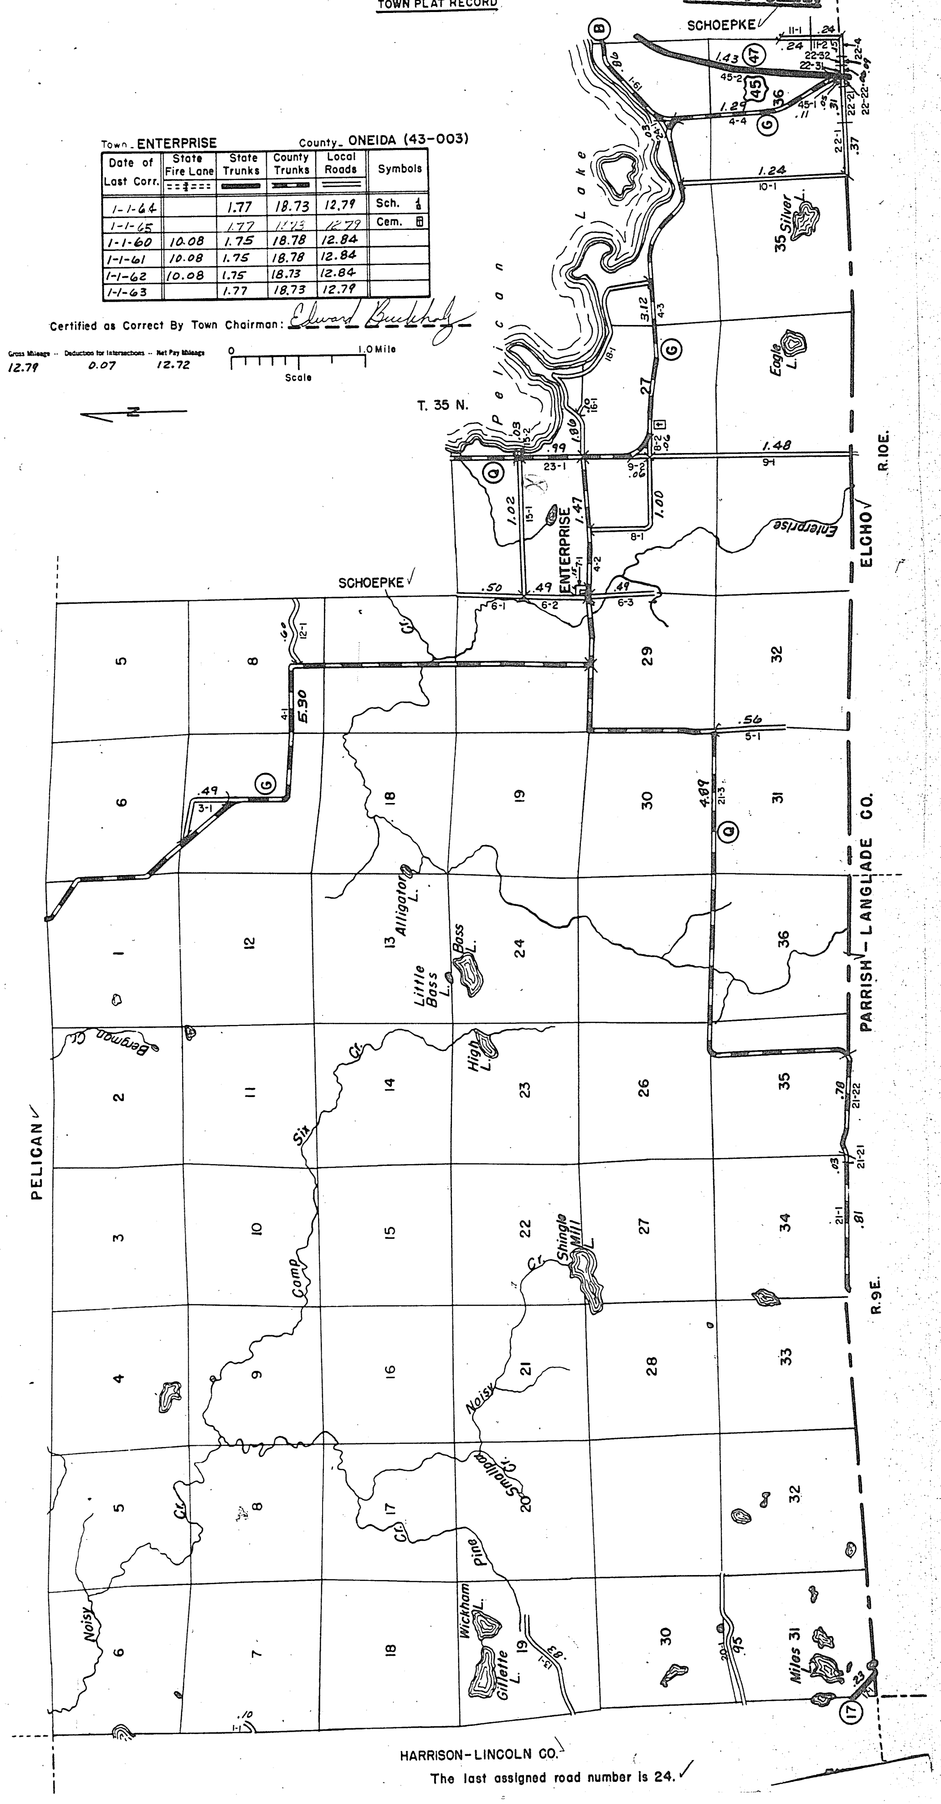

The last assigned road number is 24.